HPK/2011/0612
mccallhayfield
DESIGN . PLANNING . PROJECTS
ASHLAR, MARKET STREET
HAYFIELD . HIGH PEAK . SK22 2EP
email: mccallhayfield@gmail.com
tel: 01663 742199
01 DEC 2011

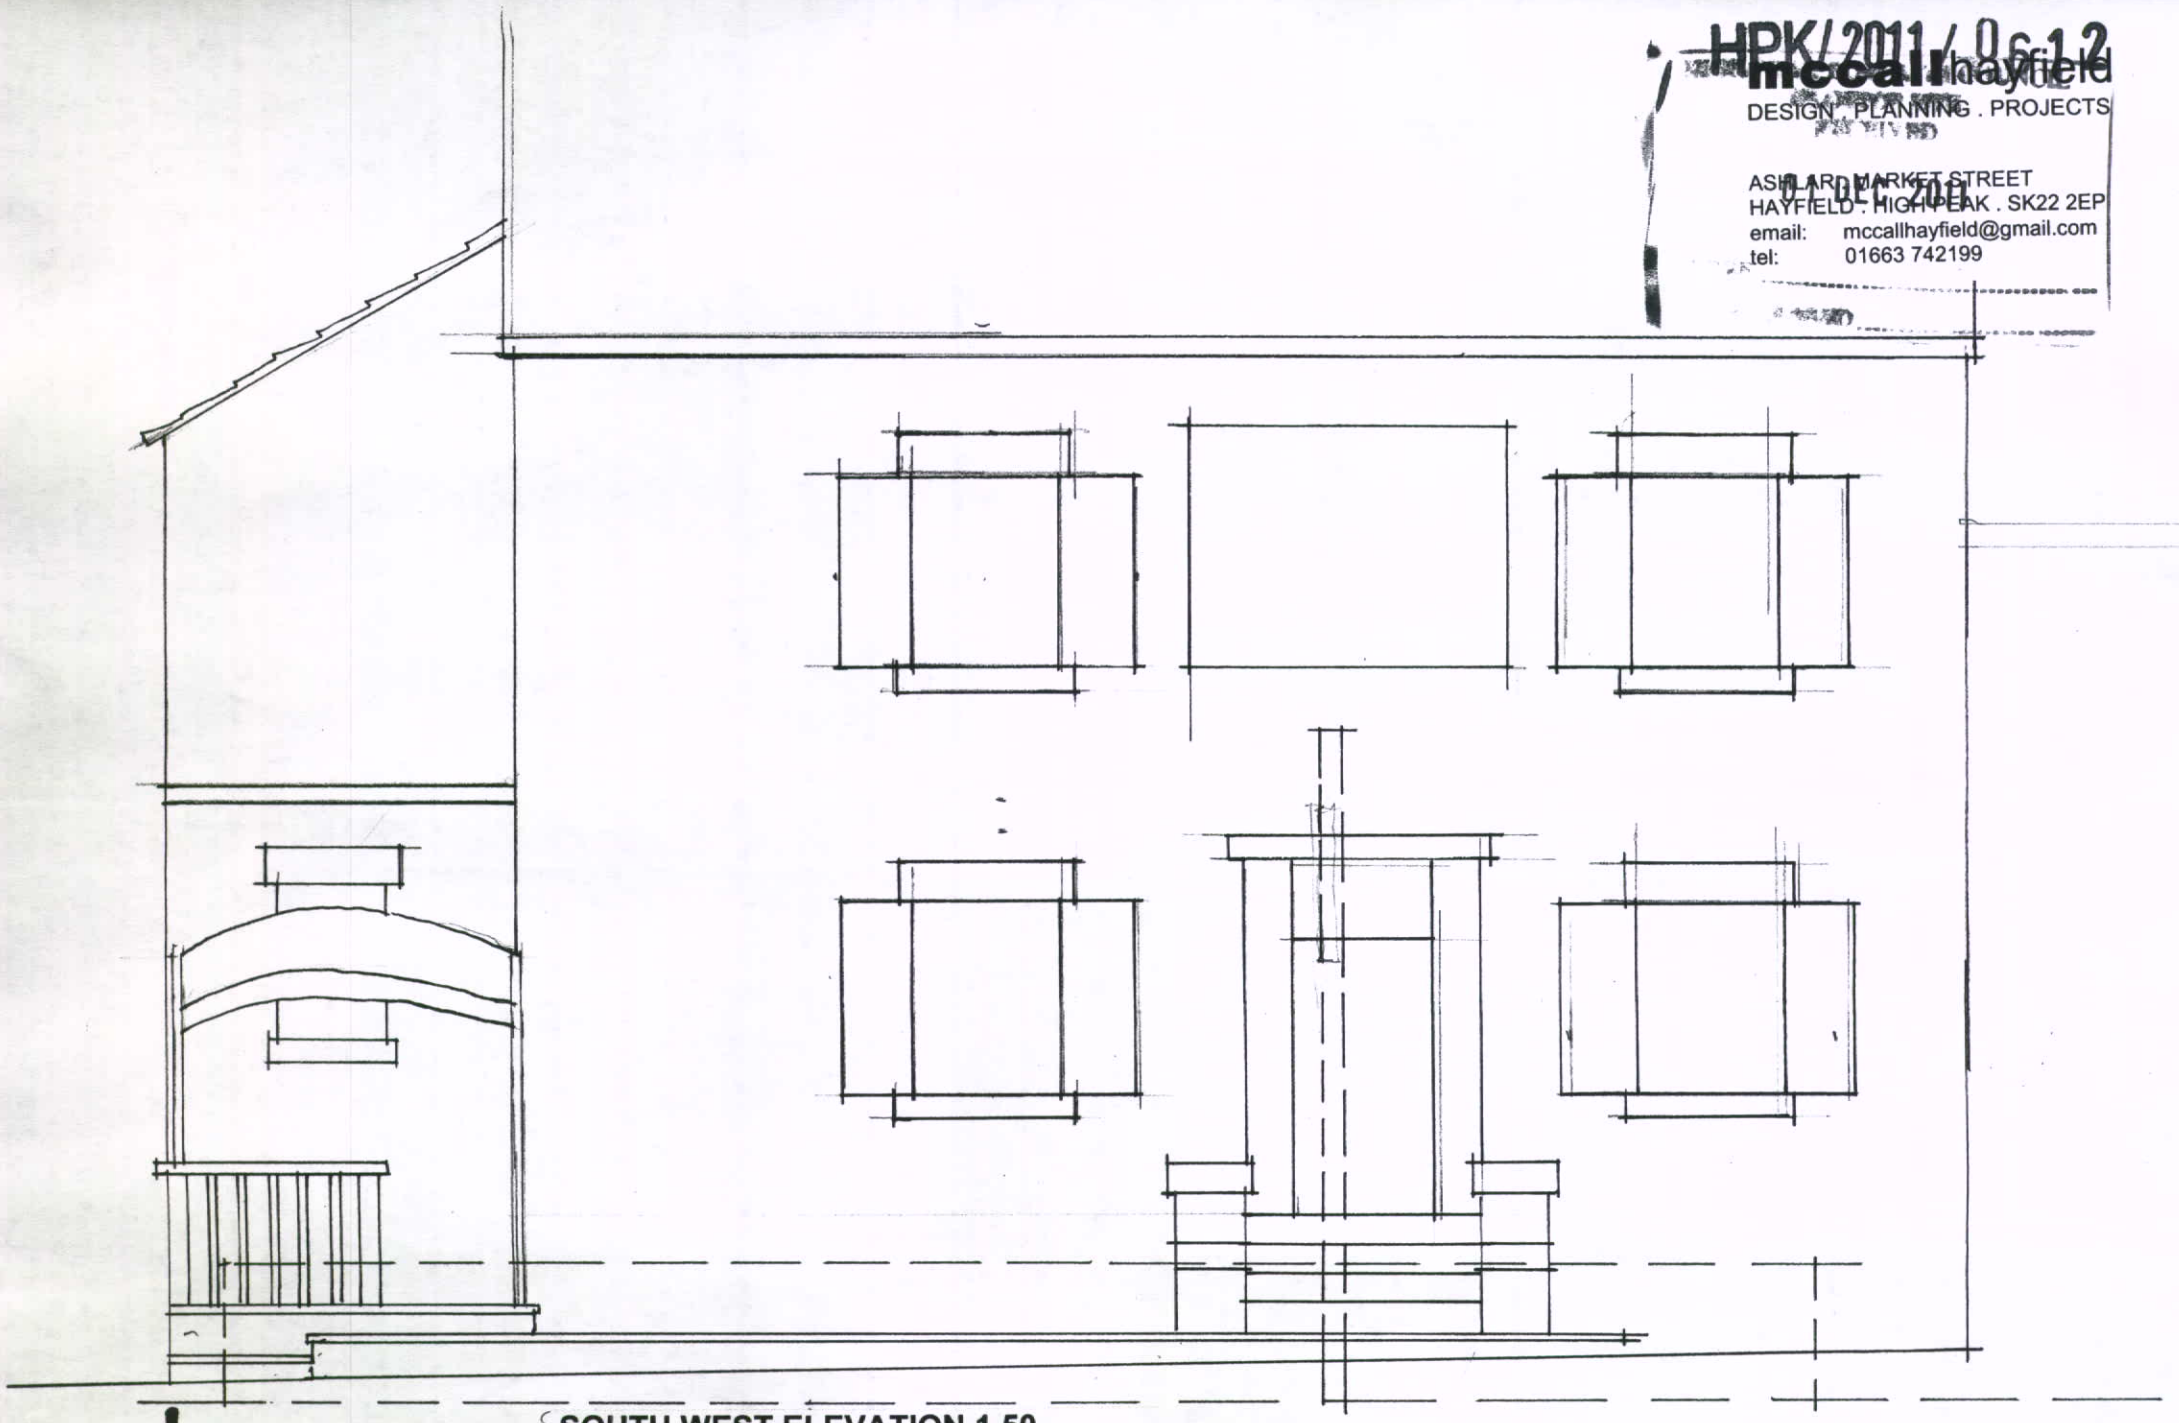

SOUTH WEST ELEVATION 1.50

PLAN 1.50

THE PACK HORSE INN,
MARKET STREET, HAYFIELD