HPK/2011/0616

Location Plan

Ordnance Survey Maps (c) Crown Copyright.
Map based on OS LandLine mapping.
Ordnance Survey Licence Agreement No. ALD 18123 A.

RECEIVED
01 DEC 2011

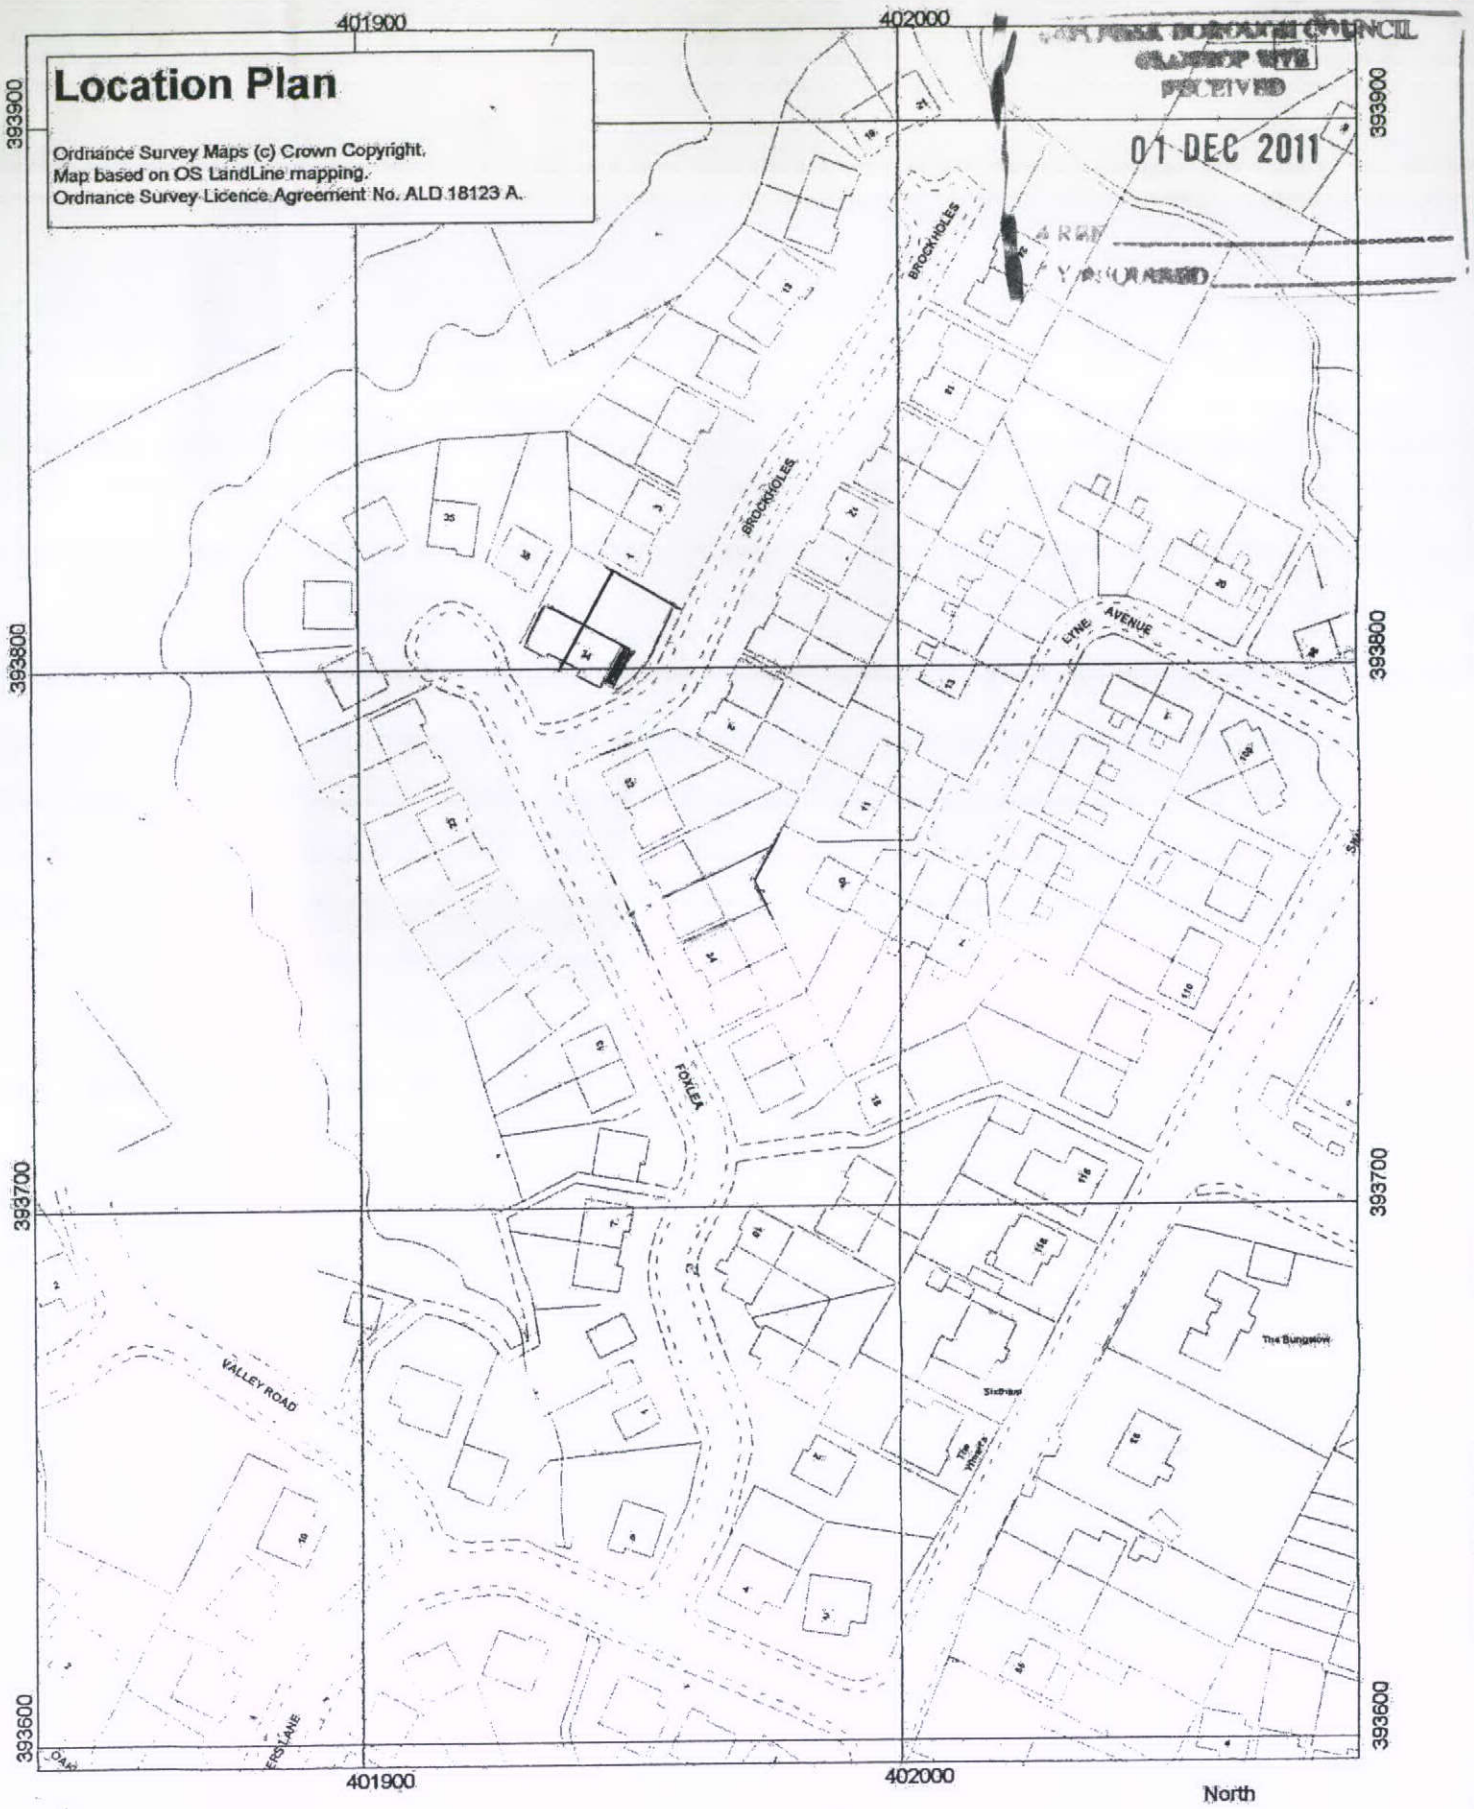

North

Title: Planning application for garage 34 Foxlea, Simmondley SK13 6XF.

Date:

Scale 1 : 1250

Drawn By:

Sheet Ref: SK0193NE

metres
0 10 20