
HPK/2011/0653

1

17 NOV 2011

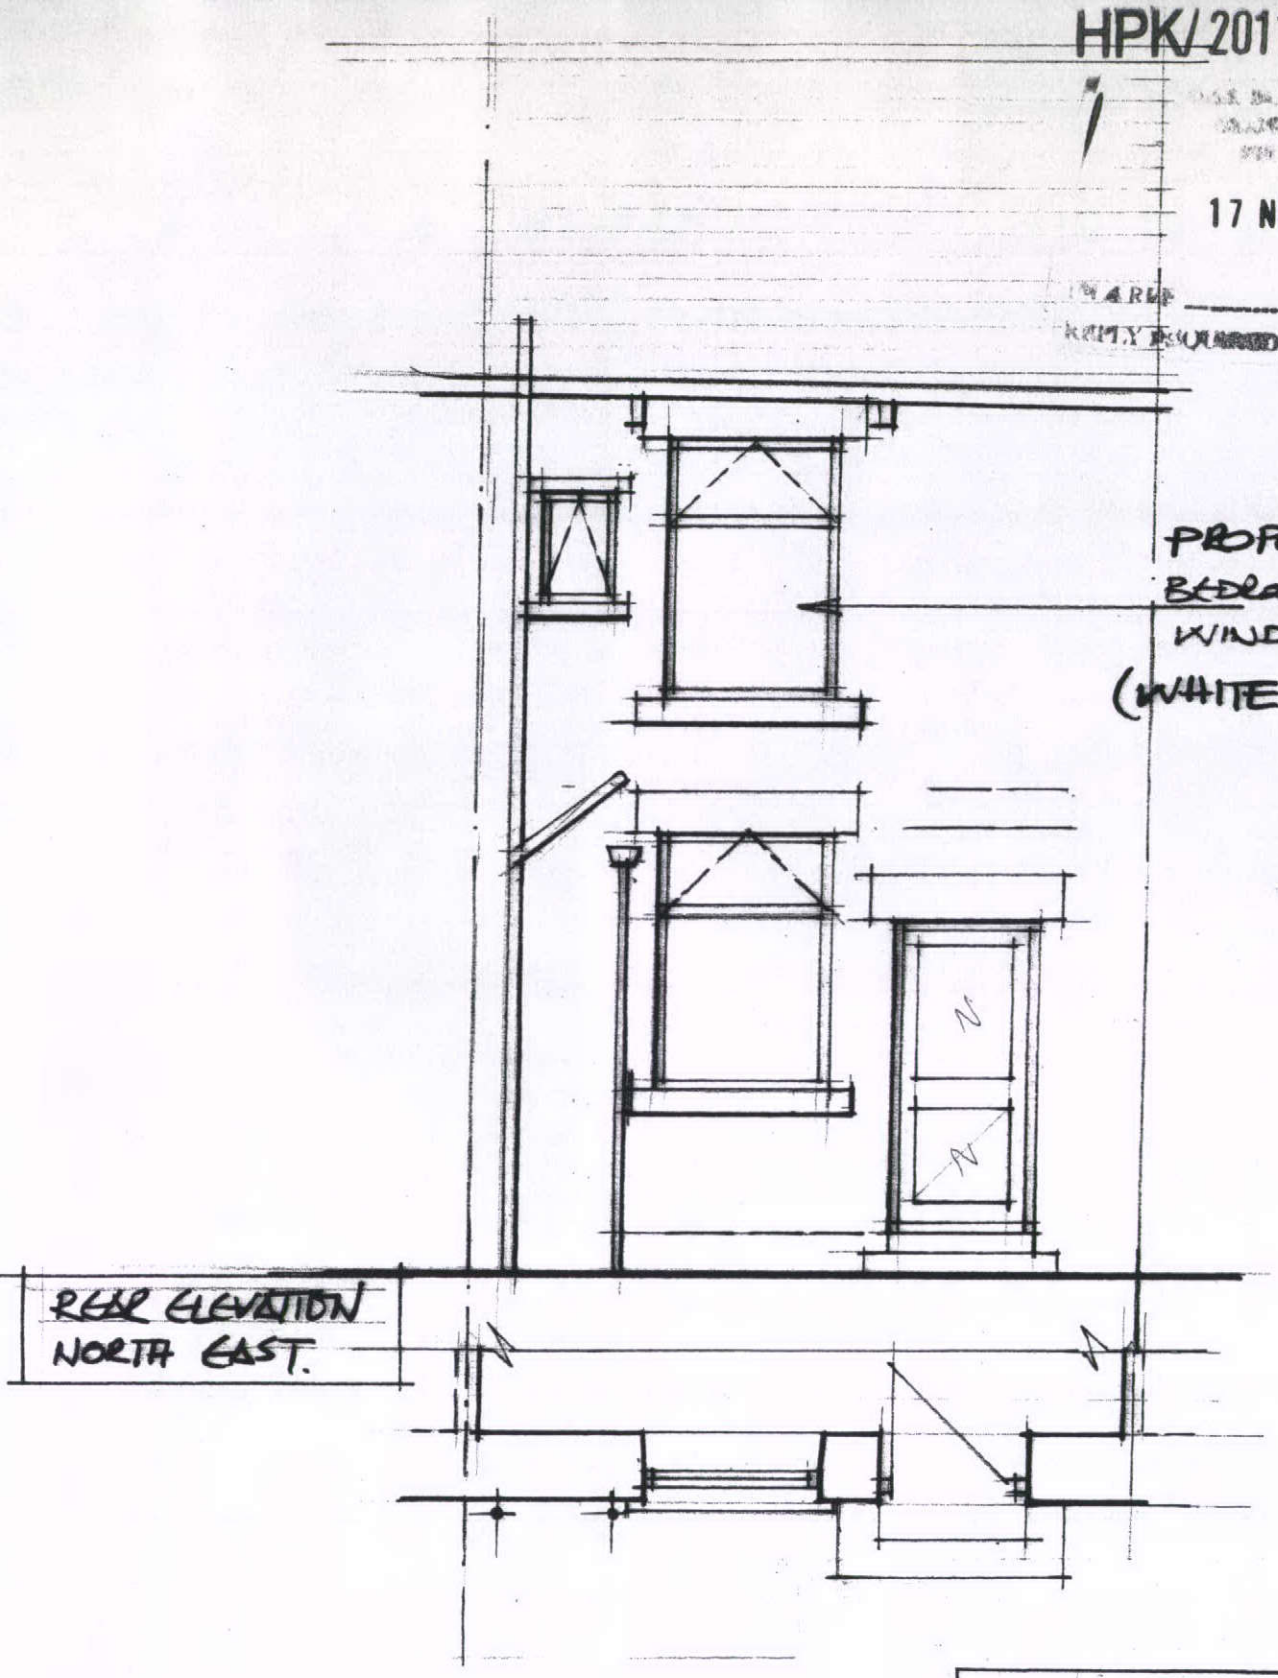

PART PLAN.
GROUND FLOOR.

CLIENT:	MR A. BAGSHAW
PROJECT:	5 MIDLAND TERRACE NEW MILLS
TITLE:	REAR ELEVATION (N.E.) AS PROPOSED

A P DESIGN
ARCHITECTS AND PLANNING CONSULTANTS
4 KINDER VIEW, NEW MILLS, HIGH PEAK SK22 4DB
TEL 01663 747777

SCALE	DRAWING NO	REV
1:50.	02	