

HPK/2011/0653
17 NOV 2011

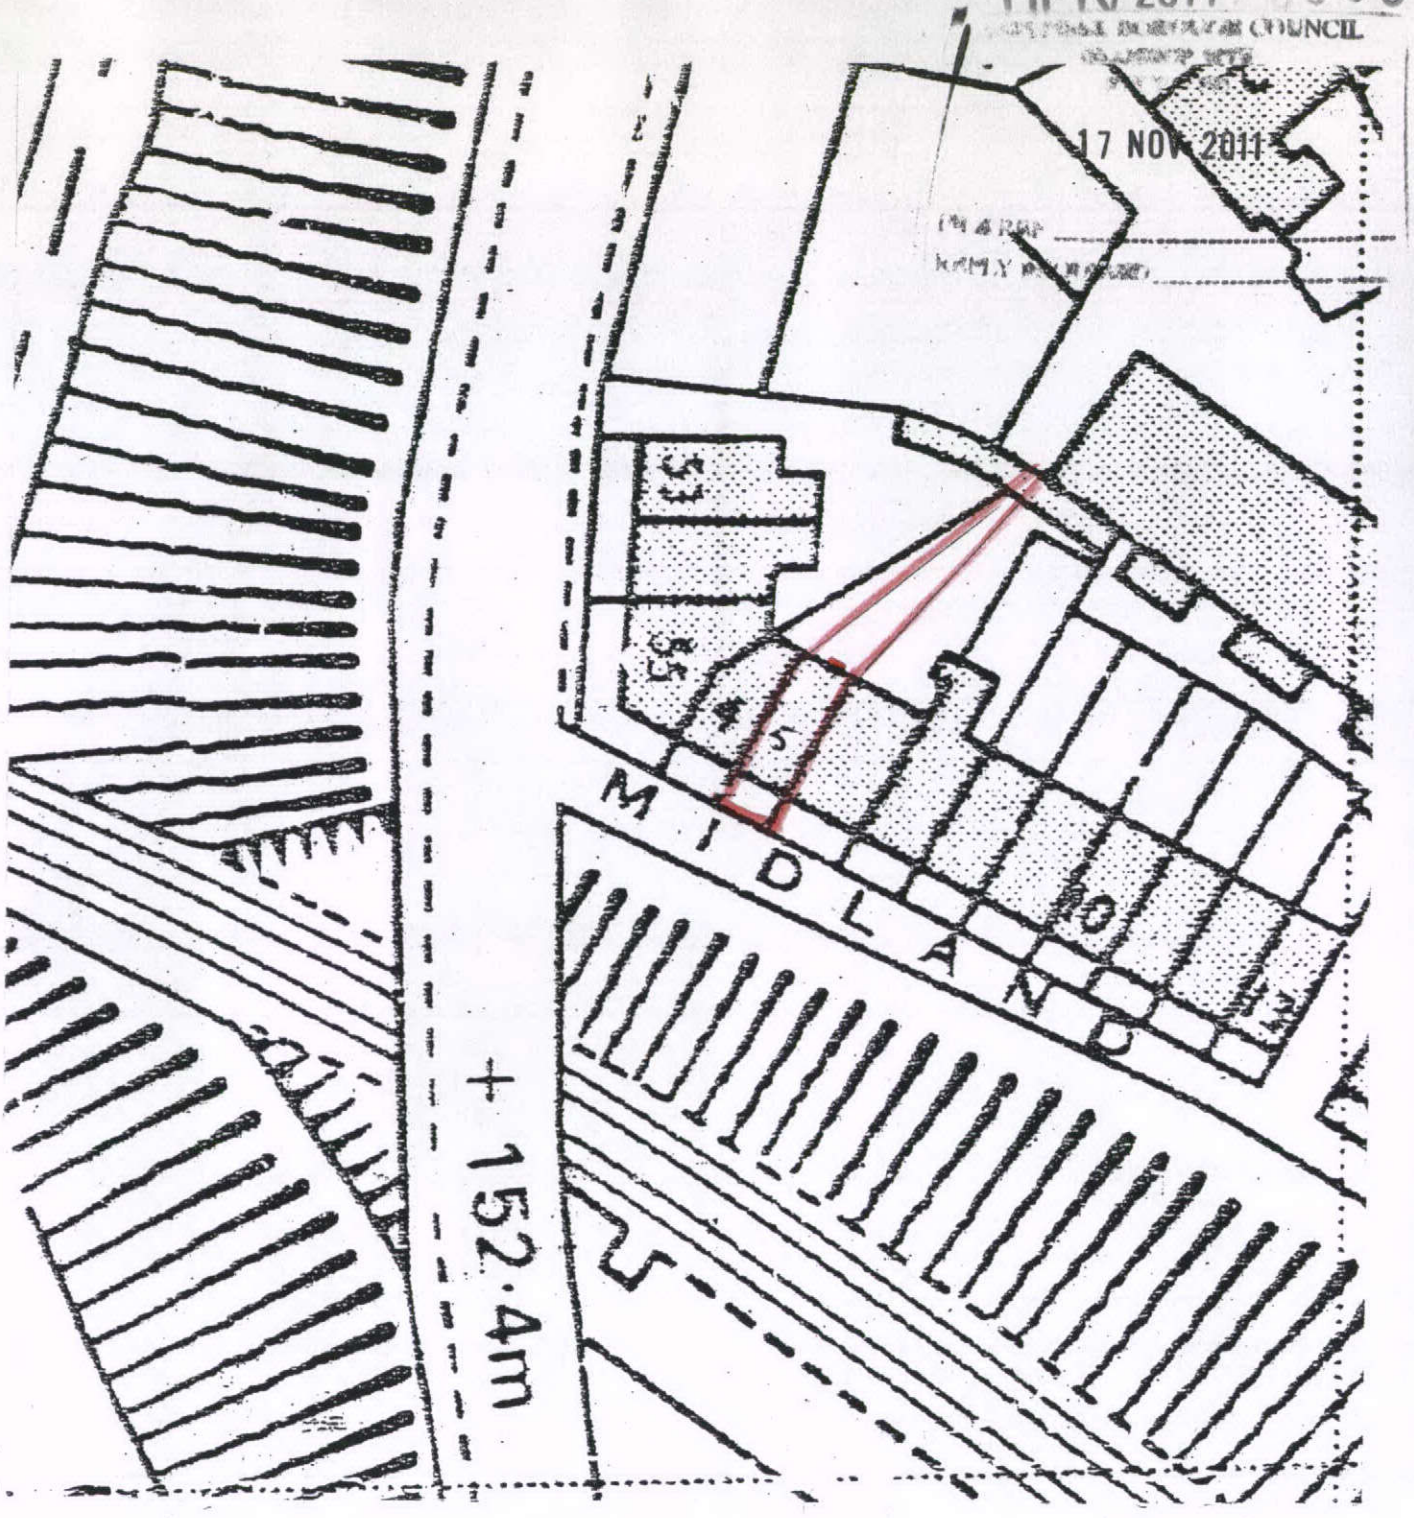

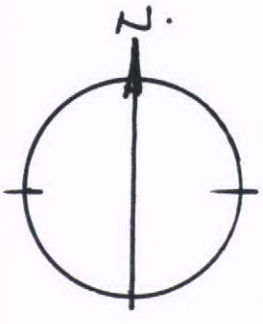

CLIENT:	MR A. BAGSHAW
PROJECT:	5 MIDLAND TERRACE NEW MILLS
TITLE:	SITE PLAN.

A P DESIGN
ARCHITECTS AND PLANNING CONSULTANTS
4 KINDER VIEW, NEW MILLS, HIGH PEAK SK22 4DB
TEL 01663 747777

SCALE	DRAWING NO	REV
1:500.	04	