HPK/2011/0656


drg no 11.11/4

John F. Lomas. M.R.I.C.S., M.B.Eng
Rothbury
Chapel Road
Hayfield
High Peak SK22 2JF
Tel. 01663 745186

COUNCIL
RECEIVED 2011

section DD

1:100

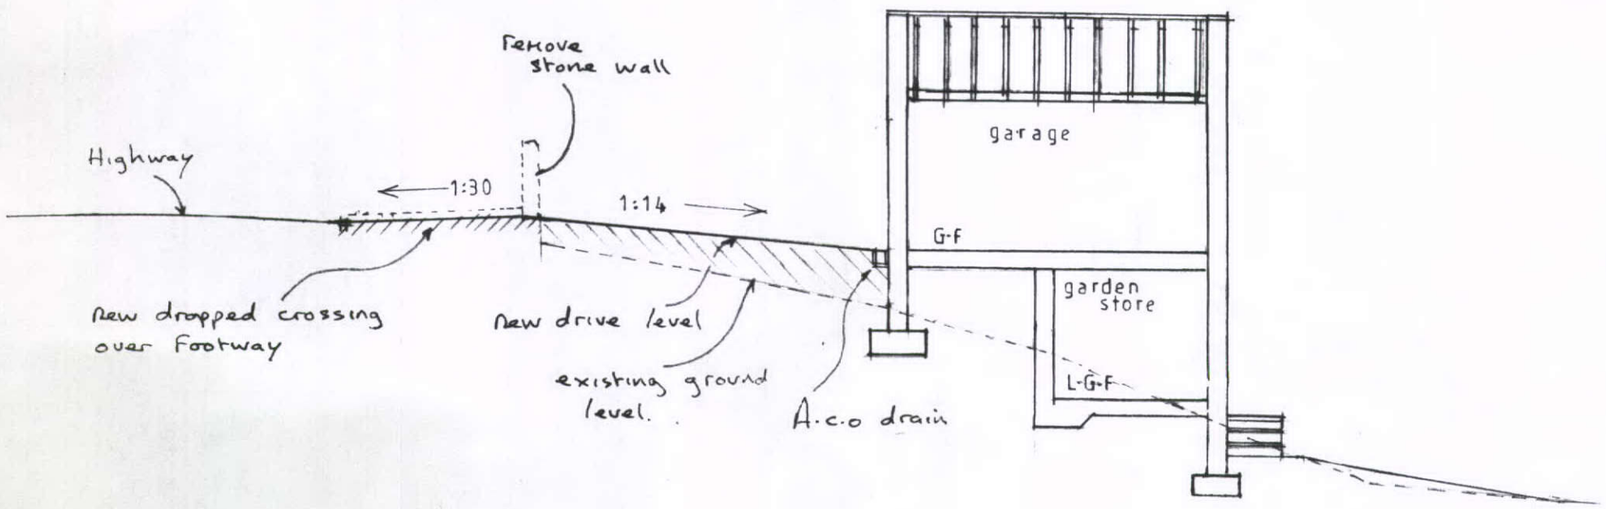

section EE

1:100

