

HPK/2011/0056
18 NOV 2011

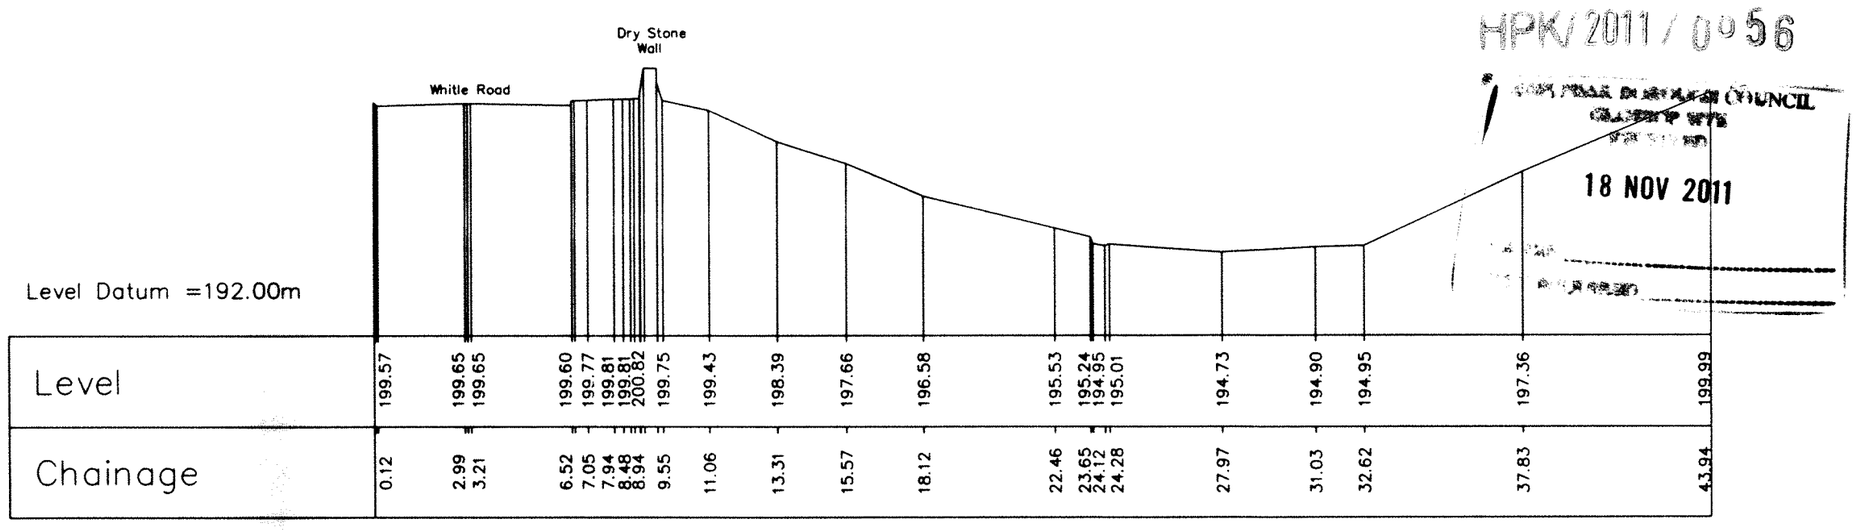

Section A - A

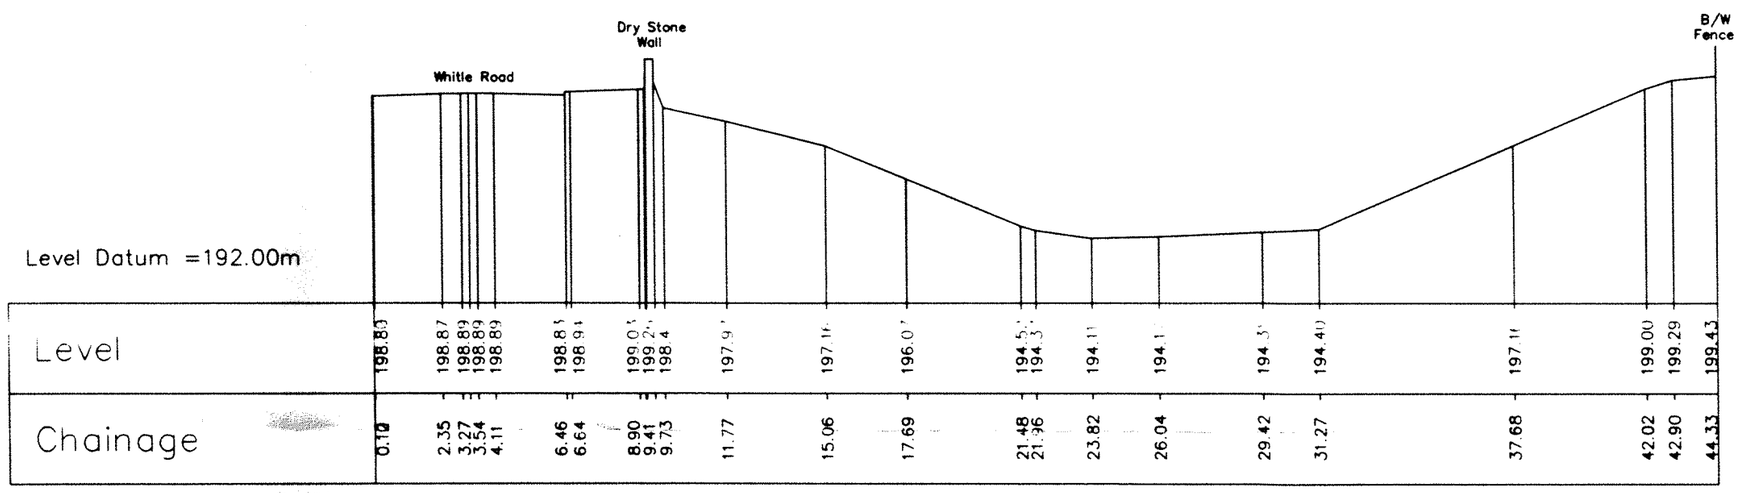

Section B-B

Head and Registered Office
Willow Bank House
Old Road
Handforth • Wilmslow
Cheshire SK9 3AZ
Tel. 01625 533444
Fax 01625 526815
Email mail@survsys.co.uk
Web www.survsys.co.uk

Levels are related to **OSBM**
Value **176.73m**
Situated on No 75 Mellor Road

Coordinates are related to **Local Grid**

Scale **1:200**

2 4 6 8 10 12 14 16 18
metres

The accuracy of this survey is commensurate with the drawing scale specified within the title block. Copyright in this drawing remains with Survey Systems Ltd. Do not scale from this drawing, work to figured dimensions. Check all dimensions on-site. In the event of any discrepancy, please refer query to Survey Systems Ltd.

Client John F Lomas


Title

Topographical Survey Land at Whitle Road New Mills

Surveyed AL AF
Drawn AG
Date November 2011
Checked AG
CAD file name 14204
Revision No
Sheet size A1

Drawing No **SSL:14204:200:1:1**

SURVEY Systems LIMITED
www.survsys.co.uk • mail@survsys.co.uk
© Registered in England No. 1576674

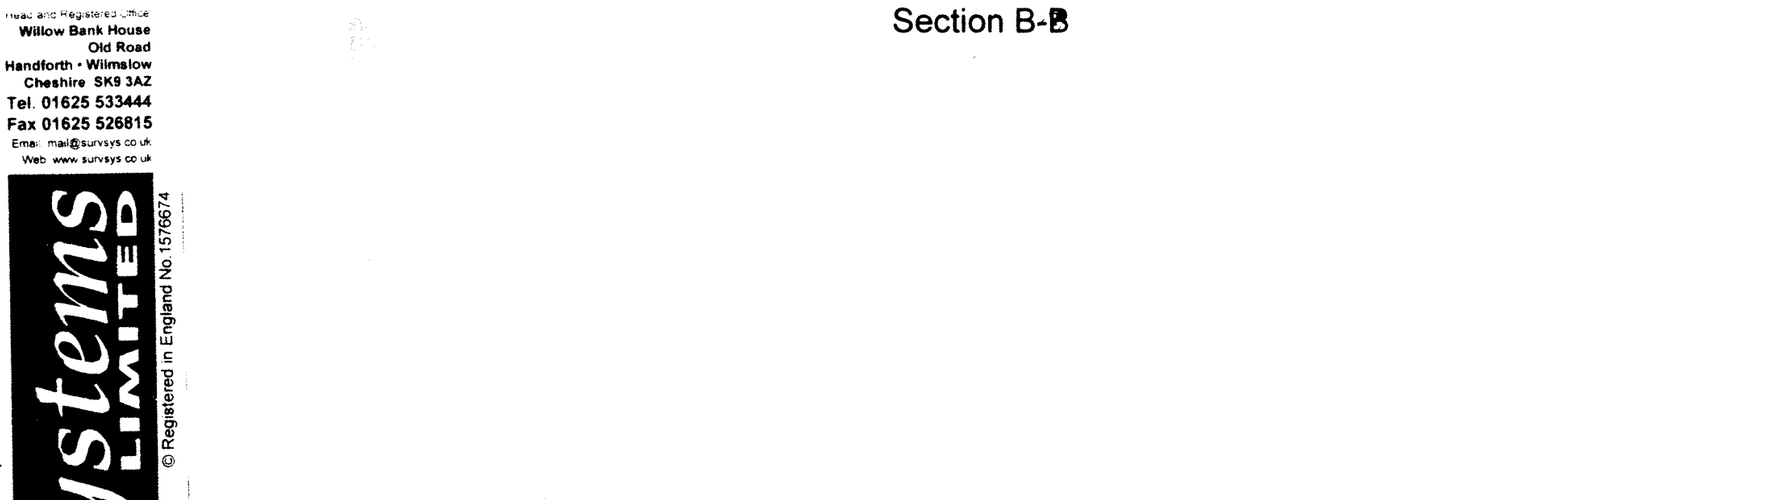

Section C -C