
HPK/2011/0056

COUNCIL

18 NOV 2011

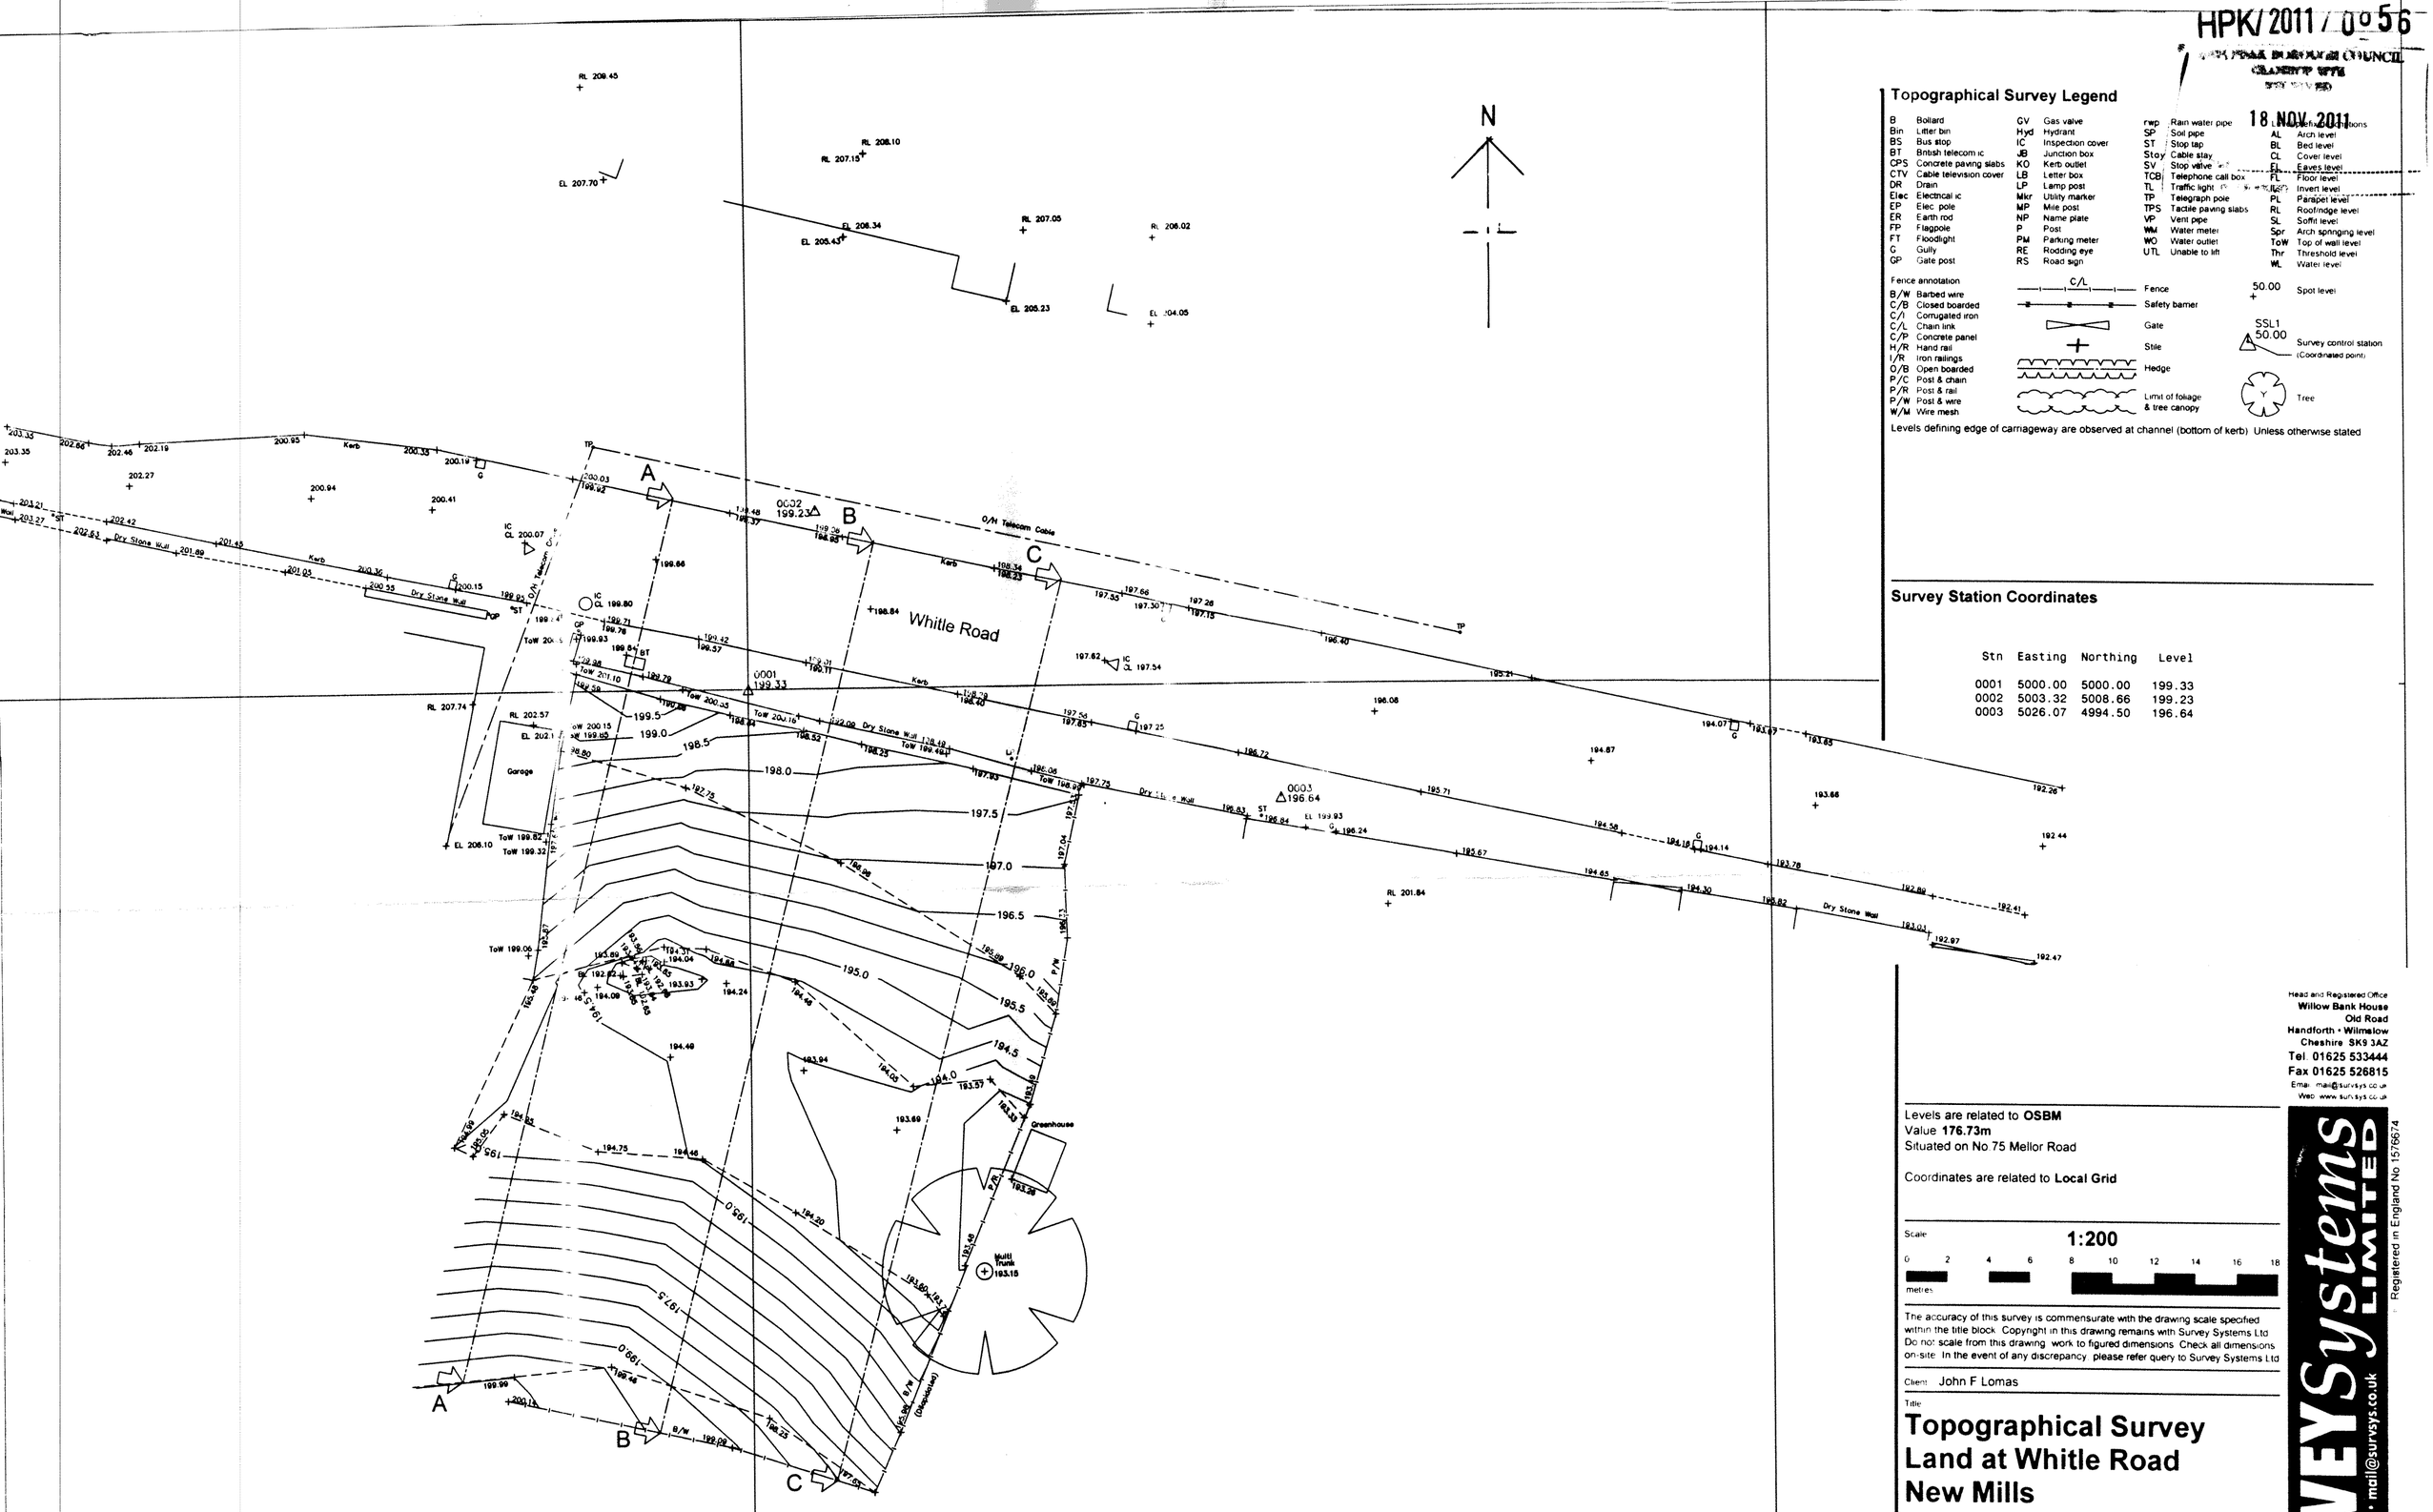

Topographical Survey Legend

B	Bollard	GV	Gas valve	rwp	Rain water pipe	Levels & elevations	
Bin	Litter bin	Hyd	Hydrant	SP	Soil pipe	AL	Arch level
BS	Bus stop	IC	Inspection cover	ST	Stop tap	BL	Bed level
BT	British telecom ic	JB	Junction box	Stay	Cable stay	CL	Cover level
CPS	Concrete paving slabs	KO	Kerb outlet	SV	Stop valve	EL	Eaves level
CTV	Cable television cover	LB	Letter box	TCB	Telephone call box	FL	Floor level
DR	Drain	LP	Lamp post	TL	Traffic light	IL	Invert level
Elec	Electrical ic	Mkr	Utility marker	TP	Telegraph pole	PL	Parapet level
EP	Elec pole	MP	Mile post	TPS	Tactile paving slabs	RL	Roofridge level
ER	Earth rod	NP	Name plate	VP	Vent pipe	SL	Soffit level
FP	Flagpole	P	Post	WM	Water meter	Spr	Arch springing level
FT	Floodlight	PM	Parking meter	WO	Water outlet	ToW	Top of wall level
G	Gully	RE	Rodding eye	UTL	Unable to lift	Thr	Threshold level
GP	Gate post	RS	Road sign			WL	Water level

Fence annotation

B/W	Barbed wire		Fence
C/B	Closed boarded		Safety barrier
C/I	Corrugated iron		Gate
C/L	Chain link		Stile
C/P	Concrete panel		Hedge
H/R	Hand rail		Limit of foliage & tree canopy
I/R	Iron railings	50.00	Spot level
O/B	Open boarded	SSL1 50.00	Survey control station (Coordinated point)
P/C	Post & chain		Tree
P/R	Post & rail		
P/W	Post & wire		
W/M	Wire mesh		

Levels defining edge of carriageway are observed at channel (bottom of kerb) Unless otherwise stated

Survey Station Coordinates

Stn	Easting	Northing	Level
0001	5000.00	5000.00	199.33
0002	5003.32	5008.66	199.23
0003	5026.07	4994.50	196.64

Head and Registered Office
Willow Bank House
Old Road
Handforth • Wilmslow
Cheshire SK9 3AZ
Tel 01625 533444
Fax 01625 526815
Email mail@survsys.co.uk
Web www.survsys.co.uk

Levels are related to **OSBM**
Value **176.73m**
Situated on No 75 Mellor Road

Coordinates are related to **Local Grid**

Scale **1:200**

0 2 4 6 8 10 12 14 16 18
metres

The accuracy of this survey is commensurate with the drawing scale specified within the title block. Copyright in this drawing remains with Survey Systems Ltd. Do not scale from this drawing, work to figured dimensions. Check all dimensions on-site. In the event of any discrepancy, please refer query to Survey Systems Ltd

Client John F Lomas

Title

Topographical Survey
Land at Whitle Road
New Mills

Surveyed AL AF | Drawn AG

Date November 2011 | Checked AG

CAD file name 14204 | Revision No | Sheet size A1

Drawing No. **SSL:14204:200:1:1**

SURVEYSystems LIMITED
www.survsys.co.uk • mail@survsys.co.uk
Registered in England No 1576674