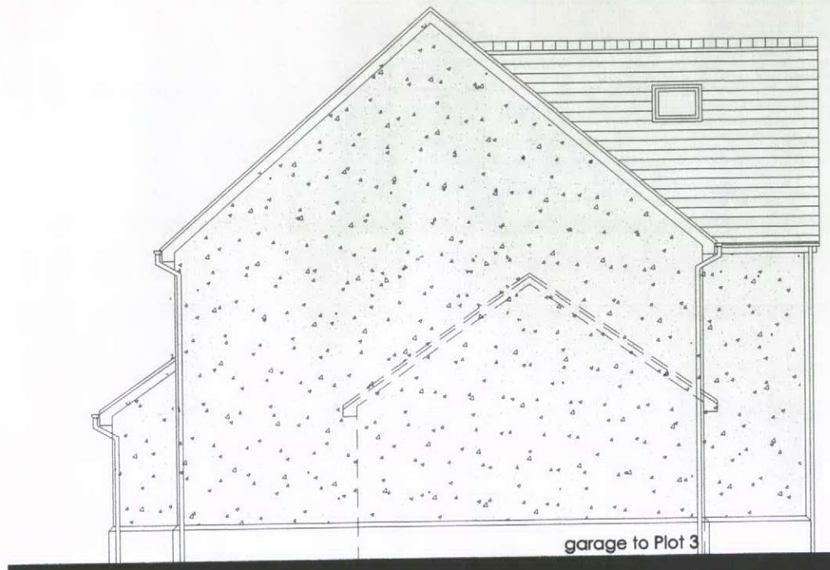

Side Elevation



Front Elevation

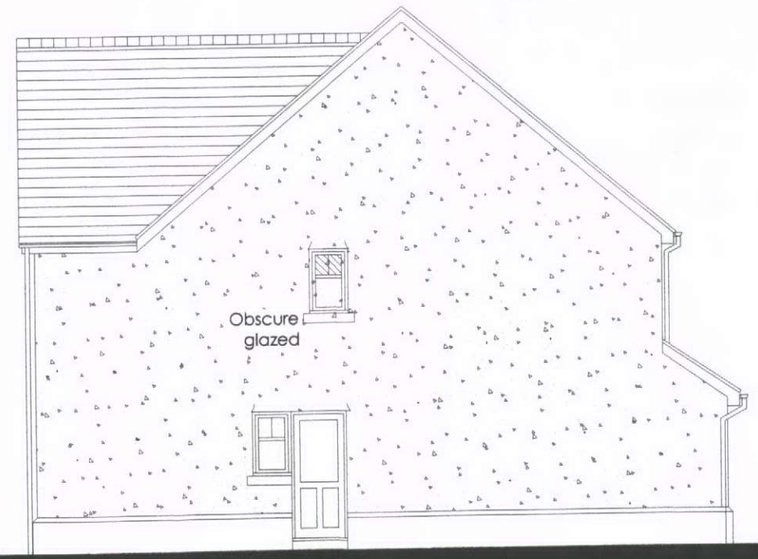

Side Elevation



Rear Elevation

Rev A 10.11 Velux windows added, bath window removed and dining window changed to french doors - PLOT 3 only

REVISIONS

DRAWN: FH	SCALE: 1:100	AREA: SQ.M. / SQ.FT.	
DATE: Nov 09			

PROJECT: Land to Rear of 20 and 22 Macclesfield Road

CLIENT: HDD

TITLE: Plot 3 and 4 Elevations

HDD
Heathcote Design And Development
20 Macclesfield Road, Buxton, SK17 9AH
T: **01298 23199** M: **0787 5551825**
E: **hdd@talktalk.net**

DRAWING NUMBER: 03.05 REV: A