HPK/ 2011 / 0615

Customer:	The Eagle
Job number:	20111005
Date:	05/10/2011
Drawn by:	Andrew Hargreaves
Notes:	Planning Application

© Parkinson Signs Limited 2011. All rights reserved.

COUNCIL
05 DEC 2011

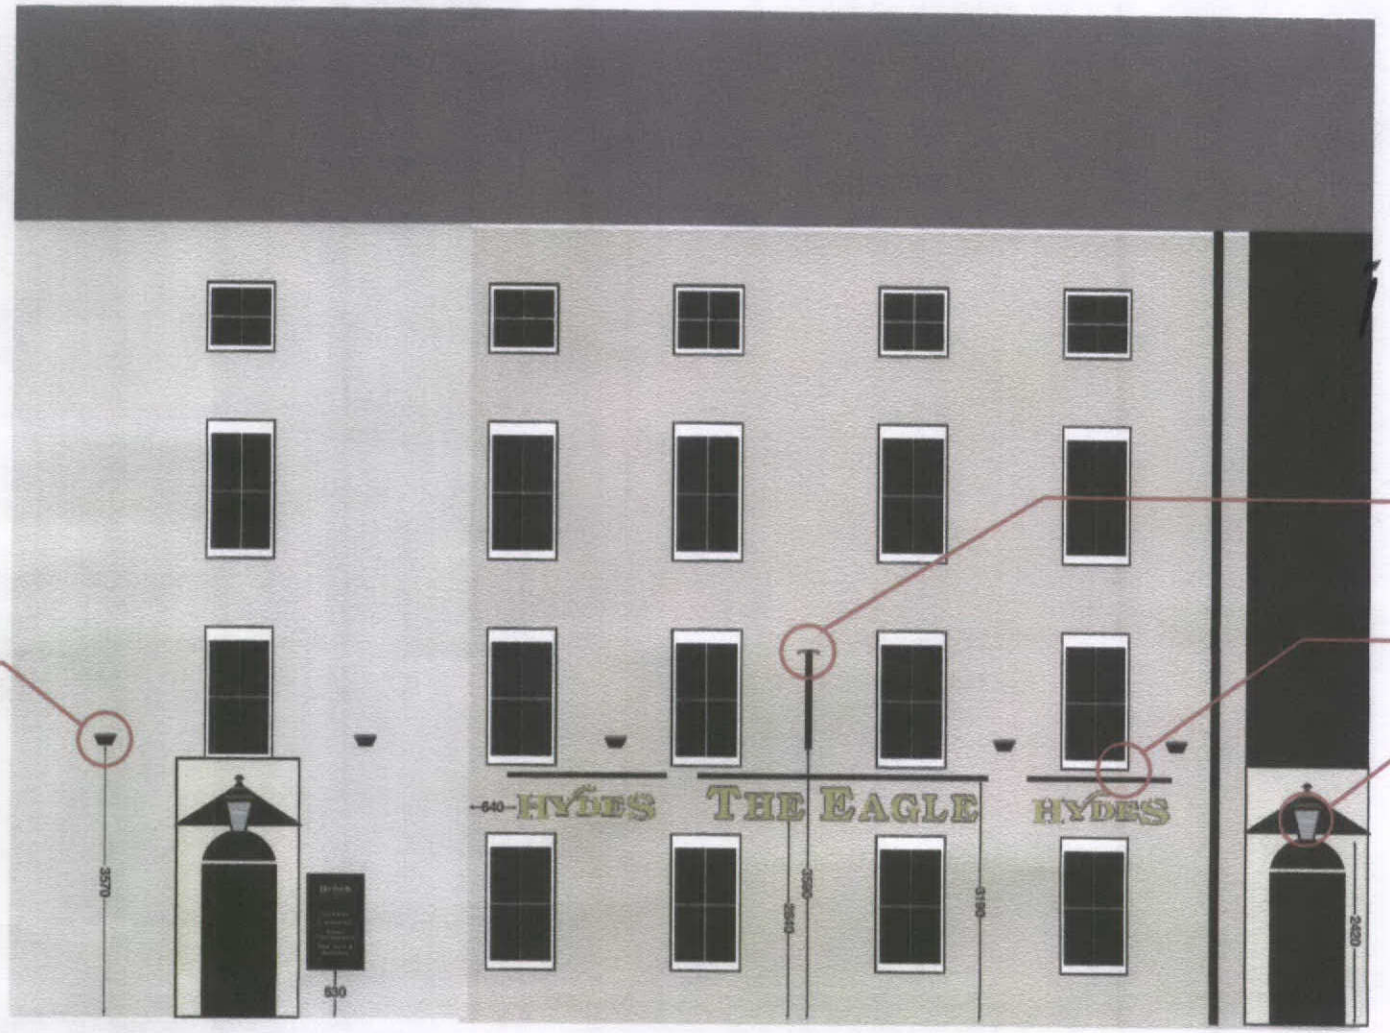

Upward facing black cased white light 80w floods

2 super slim black LED trough lights

Black LED super slim line trough lights

Existing lanterns to be refurbished

1 : 100 Scale

sclaimer:
is is low resolution
)F and for visual
rposes only and
t Pantone or CMYK
curate.
ease check all the
work thoroughly
fore signing off.

arkinson Signs Limited 2010.
ights reserved.

Parkinson Signs Limited
19 - 14 Chapel Street, Blackburn, Lancashire BB2 2EH
t: 01254 580166 f: 01254 664940

HPK/2011/0615



Cust
The
Job
2011
Date
18/0
Draw
Andr
Note
Signa

© Parkin
All rights

sclaimer:
is is low resolution
DF and for visual
rposes only and
t Pantone or CMYK
curate.
ease check all the
work thoroughly
fore signing off.
arkinson Signs Limited 2010.
ights reserved.

Parkinson Signs Limited
T2 14 Chapel Street, Blac
Lancashire BB2 2EH
t 01254 580166 f 01254

HPK/2011/0615

05 DEC 2011



Customer: The Eagle
Job number: 20110818
Date: 18/08/2011
Drawn by: Andrew Hargreaves
Notes: Signage Proof

© Parkinson Signs Limited 2011. All rights reserved.

sclaimer:
is is low resolution
)F and for visual
rposes only and
t Pantone or CMYK
curate.
ease check all the
work thoroughly
fore signing off.

arkinson Signs Limited 2010.
ghts reserved.

Parkinson Signs Limited
19 - 14 Chapel Street, Blackburn, Lancashire BB2 2EH
t: 01254 580166 f: 01254 664940

HPK/2011/06

05 DEC 2011

Customer:	The Eagle
Job number:	20110818
Date:	18/08/2011
Drawn by:	Andrew Hargreaves
Notes:	Signage Proof

© Parkinson Signs Limited 2011. All rights reserved.

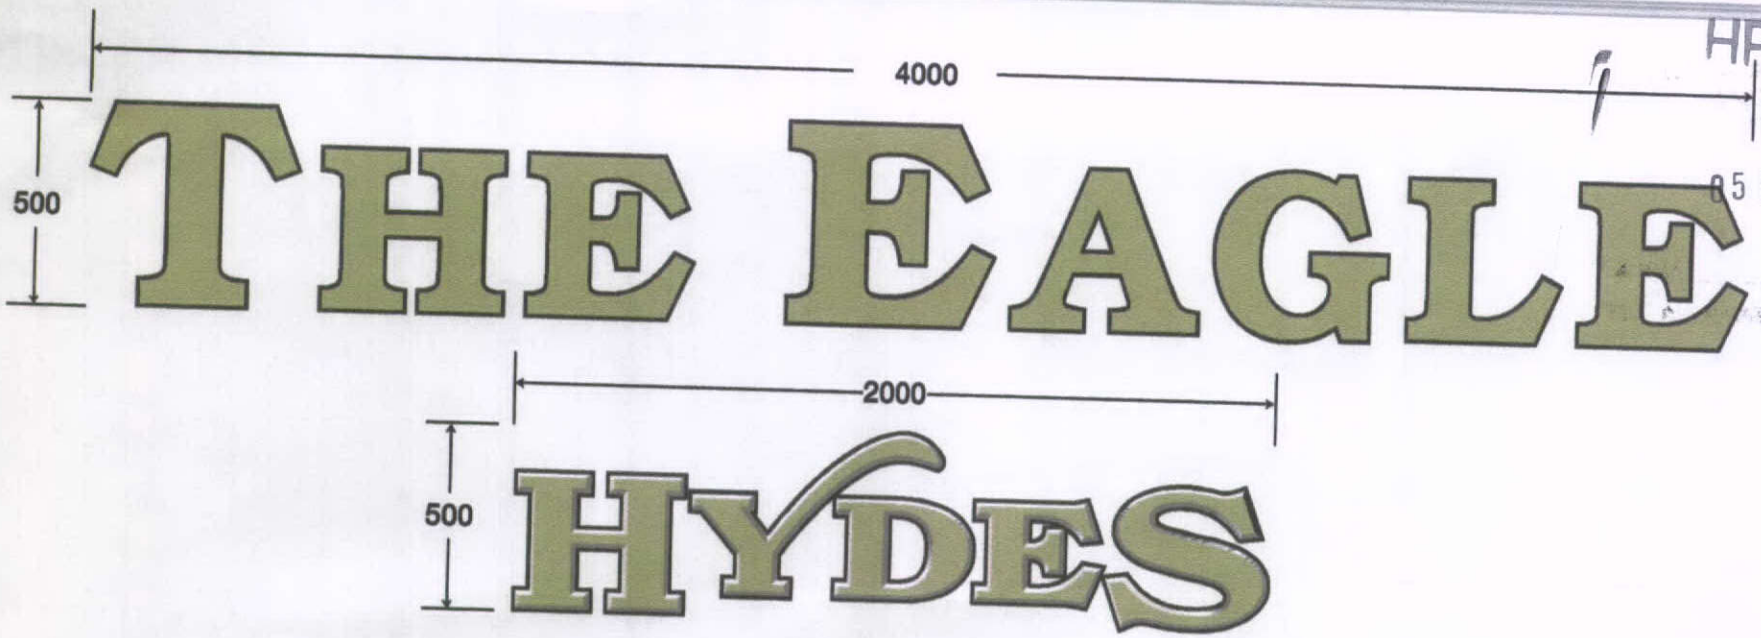

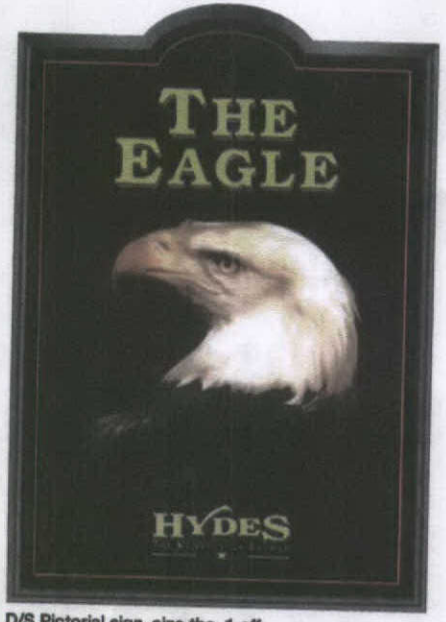

D/S Pictorial sign, size tbc, 1 off

900 x 1250

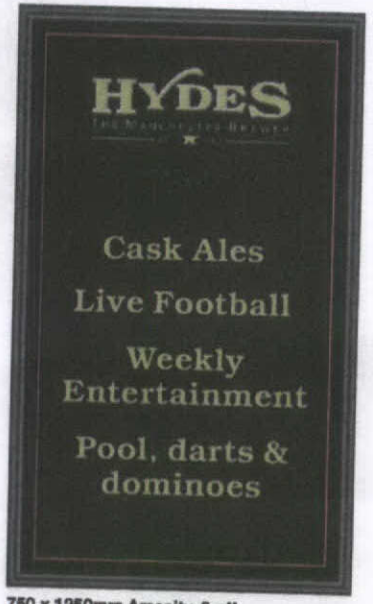

750 x 1250mm Amenity, 2 off



Lanterns, 2 off

(extg- refurbished).

sclaimer:
is is low resolution
F and for visual
rposes only and
t Pantone or CMYK
curate.
ease check all the
work thoroughly
fore signing off.
arkinson Signs Limited 2010.
ights reserved.

Parkinson Signs Limited
12 - 14 Chapel Street, Blackburn
Lancashire BB2 2EH
t: 01254 580166 f: 01254 664940