



BASEMENT FLOOR PLAN
SCALE 1.50

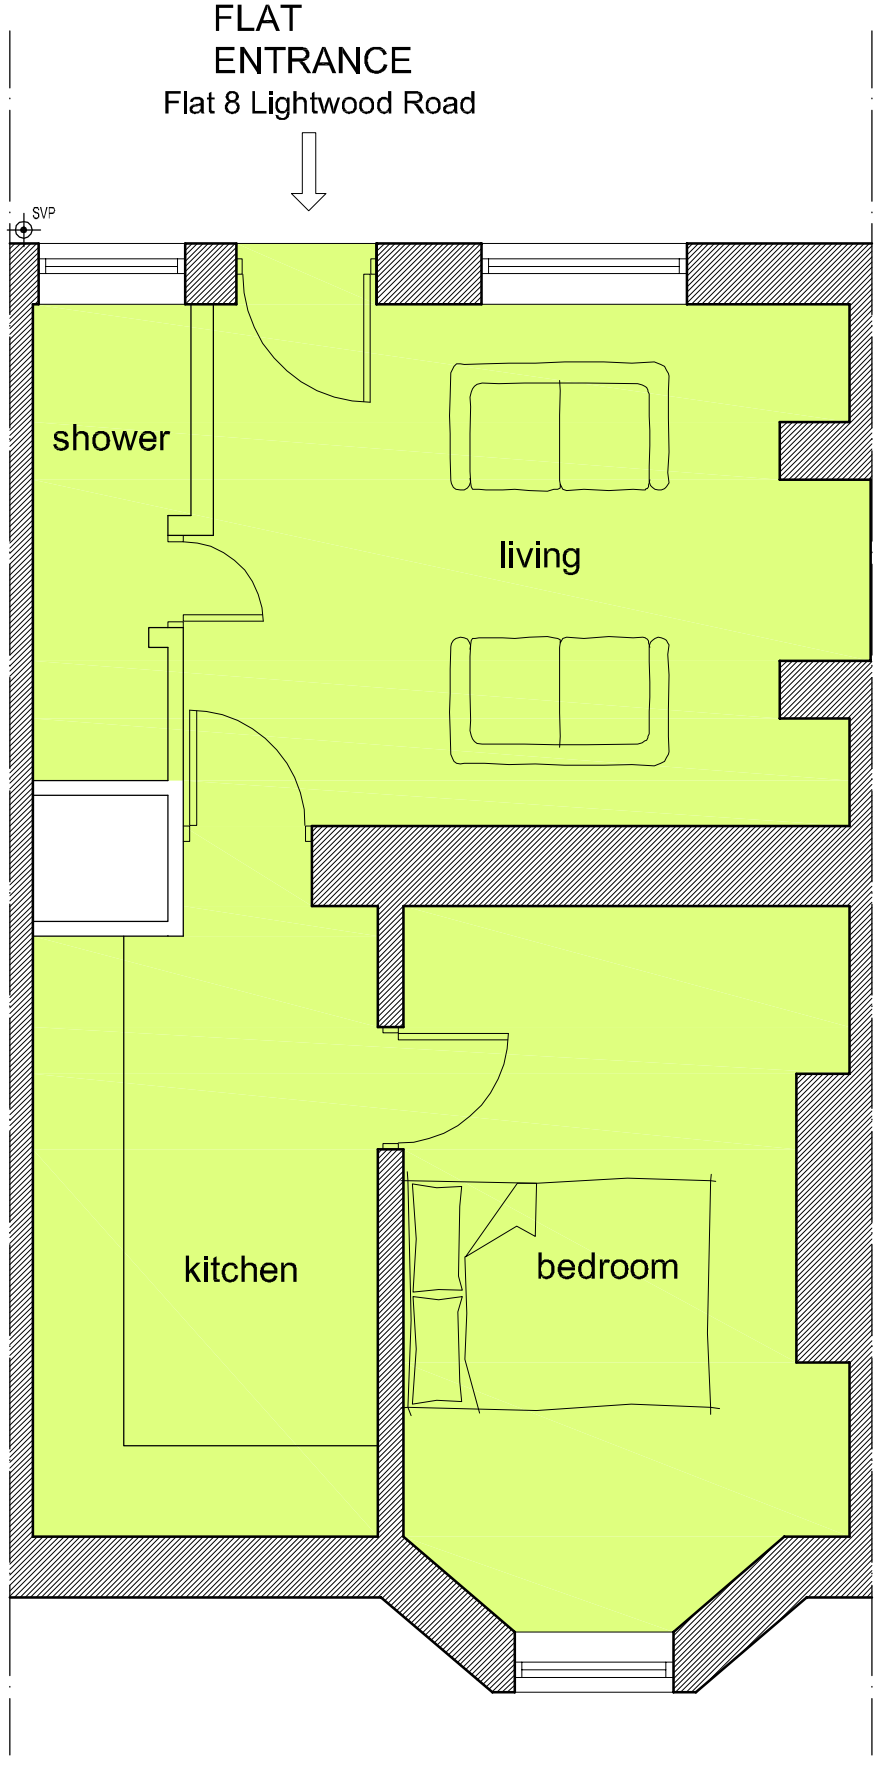

GROUND FLOOR PLAN
SCALE 1.50

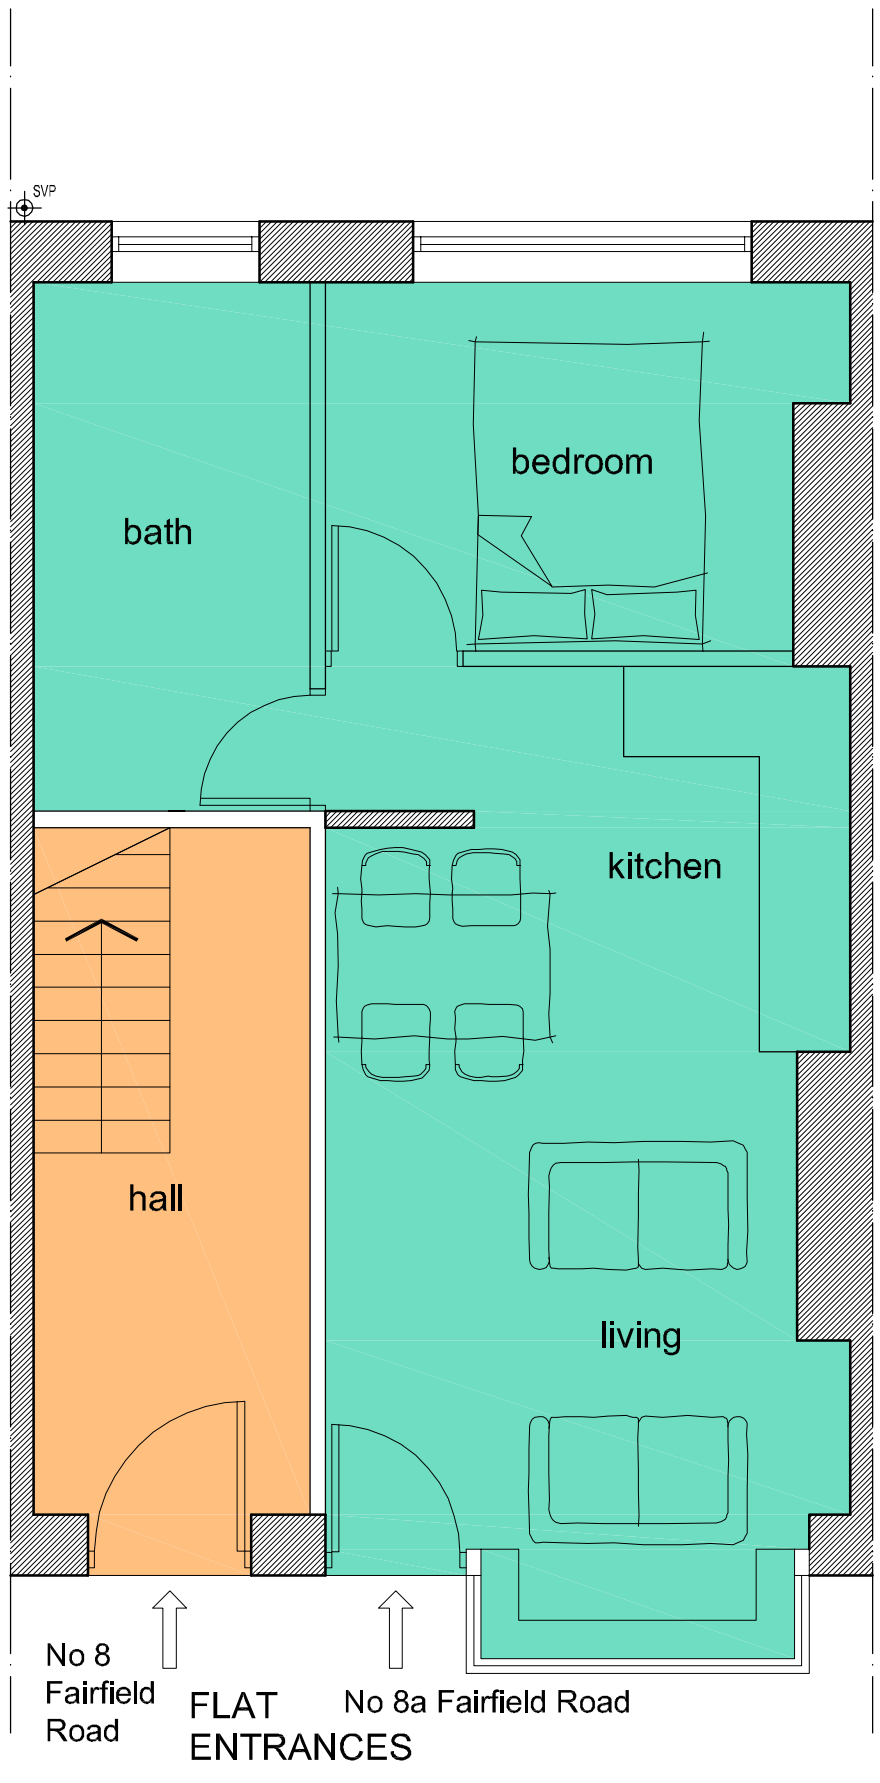

Revision Date

RMBD
RICHARD MUNDY BUILDING DESIGN LTD

Building Regularisation

No 8 Fairfield Road
Buxton

Mr S Graham

Proposed

Plans - Basement & GF

Richard Mundy Building Design Ltd.
Travel House, Buxton Road,
Bakewell, DE45 1BZ
Tel & Fax: 01629 815053
e-mail: info@rm-bd.co.uk

Date:	Scale:	
	A3 issue	A1 issue
November 2011	1:50	1:25
Ref: JM	**Dwg. No.** 1486-03	

© COPYRIGHT EXISTS ON THE DESIGNS AND INFORMATION SHOWN ON THIS DRAWING
The Contractor must verify all dimensions on site before making shop drawings or commencing work of any kind. No dimensions to be scaled from this drawing. Architect to be notified of any discrepancies in dimensions immediately.