

A1

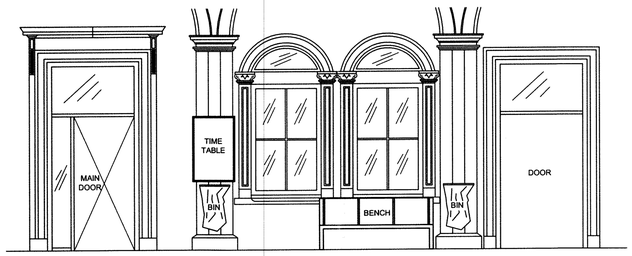


ELEVATION 'A' - EXISTING
(SCALE 1:50)

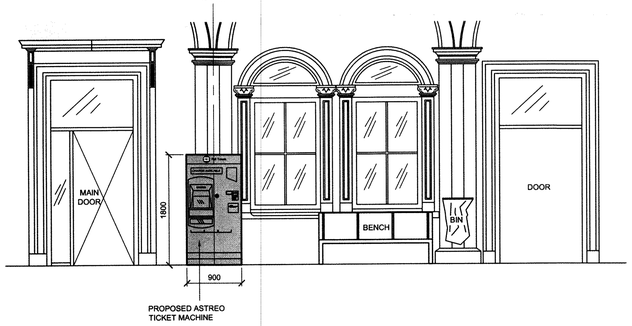

ELEVATION 'A' - PROPOSED
(SCALE 1:50)

NOTE:
INFORMATION BOARD AND BIN TO BE REPOSITIONED TO SUIT CLIENTS REQUIREMENTS TO ACCOMMODATE PROPOSED TICKET MACHINE

ENLARGED LAYOUT

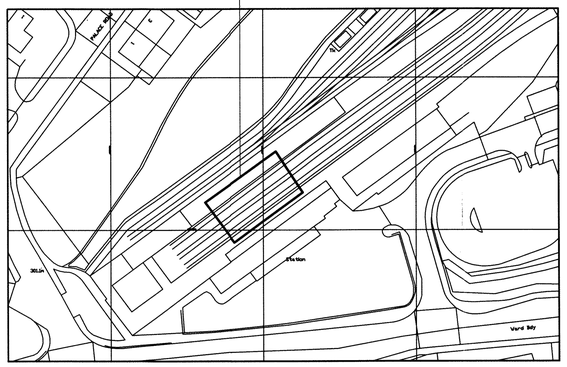

Ordnance Survey, (c) Crown Copyright 2011. All rights reserved. Licence number 100020449

LAYOUT OF STATION BUILDING
(SCALE 1:1000)

FOR LOCATION OF EXISTING & PROPOSED ELEVATION 'A' REFER TO DRAWING NO. 7_S001

HPK/2011/0583

DO NOT SCALE THIS DRAWING.

General Notes

1 THIS DRAWING IS COPYRIGHT AND MAY NOT BE REPRODUCED WITHOUT THE PERMISSION OF HCD ENG. LTD.

2. UNTIL TECHNICAL APPROVAL HAS BEEN OBTAINED FROM THE RELEVANT AUTHORITY, IT SHOULD BE UNDERSTOOD THAT ALL DRAWINGS & DETAILS ISSUED FOR PLANNING AND NOT FOR CONSTRUCTION. SHOULD THE CONTRACTOR COMMENCE SITE WORK PRIOR TO APPROVAL BEING GIVEN, IT IS ENTIRELY AT HIS OWN RISK.

3 ALL DIMENSIONS ARE IN MILLIMETRES UNLESS NOTED OTHERWISE.

4 ANY AMBIGUITIES OR DISCREPANCIES BETWEEN THIS DRAWING AND ANY OTHER INFORMATION GIVEN ELSEWHERE MUST BE REPORTED TO HCD ENG. LTD FOR CLARIFICATION BEFORE WORK PROCEEDS.

5 ALL WORKS TO BE IN ACCORDANCE WITH THE LATEST RELEVANT BRITISH STANDARDS, CODES OF PRACTICE, PROJECT SPECIFICATIONS AND SPECIALIST SUB-CONTRACTORS DETAILS

Rev	Description	Date	Drn	Chk'd
-	LANDLORDS CONSENT.	-.-.-	-	-

northern

Strategic | TEAM GROUP

HCD GROUP
HCD Eng. Ltd.
2 Links Court,
Links Business Park,
St. Mellons, Cardiff
CF3 0LT.
Tel: 029 2081 7878
Fax: 029 2081 7888

Client
STRATEGIC TEAM GROUP

Contract
TICKET VENDING MACHINE INSTALLATIONS NORTHERN RAIL

Drawing Title
BUXTON STATION EXISTING & PROPOSED ELEVATIONS

Scales @ A1	1:50, 1:1000	Job No.	E11010654_07
Drawn By	JJK	Drawing No.	S002
Checked By	MP	Revision	-
Drawn Date	SEPT 2011		