
HPK/2011/0583
05 DEC 2011

A4

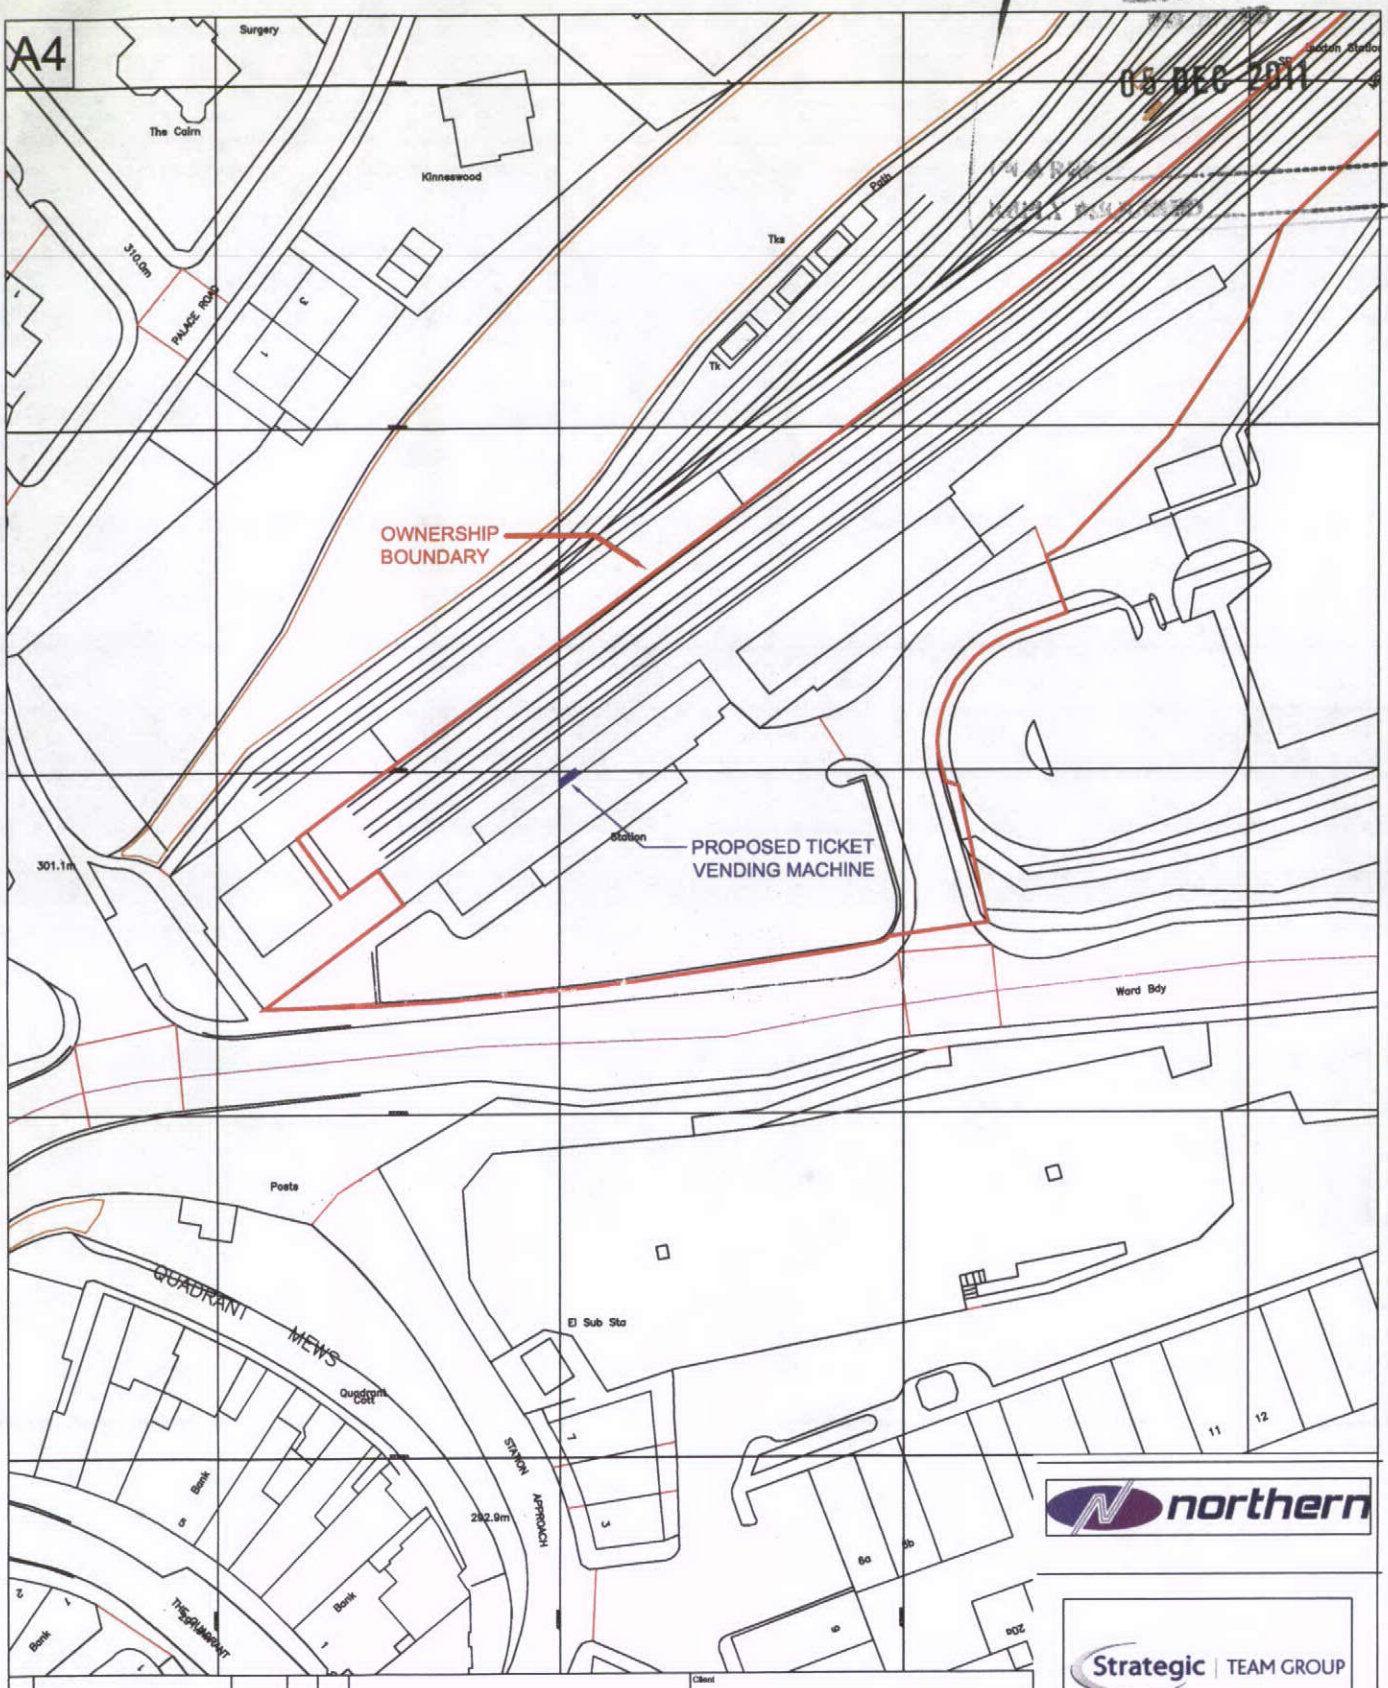

Rev	Description	Date	Drn	Chk'd

Drawing Title

BUXTON STATION
OWNERSHIP BOUNDARY

Client

STRATEGIC TEAM GROUP

Contract

TICKET VENDING MACHINE
INSTALLATION
NORTHERN RAIL

Scales @ A4	1/1000	Job No.	E11010654-7
Drawn By	JN	Drawing No.	S110
Checked By	MP	Revision	/
Drawn Date	02.12.11		

northern

Strategic | TEAM GROUP

HCD GROUP

HCD Eng. Ltd.
2 Links Court,
Links Business Park,
St. Mellons, Cardiff
CF3 0LT.
Tel: 029 2081 7878
Fax: 029 2081 7888