Building contractor responsible for measuring
All dimensions on site, prior starting works.
No responsibility rests with submission agent.

HPK/2011/0668

PEAK DISTRICT NATIONAL PARK AUTHORITY
RECEIVED
25 NOV 2011
PM & RW
ACKNOWLEDGED

Proposed Gable & Rear Extensions Forming Lounge/Workshop/Dining Room/ Kitchen/ 2 Beds & Driveway at:- 175, Hayfield Rd., Birch Vale. For:- Mr R Pimlott. Scale 1:100, 1:50. Drg. No SPM/ 1108-0


NOTE:-
OUTER LEAF OF NATURAL GRITSONE TO BE REMOVED AND USED ON NEW GABLE WALL

'B'


'A'

EXISTING N°2 CHIMNEY STACKS TO BE REMOVED AND ROOF MADE GOOD.

EXISTING NAT. STONE BLUE SLATED OUTBUILDING TO BE DEMOLISHED ORIG. USE OUTSIDE W.C.

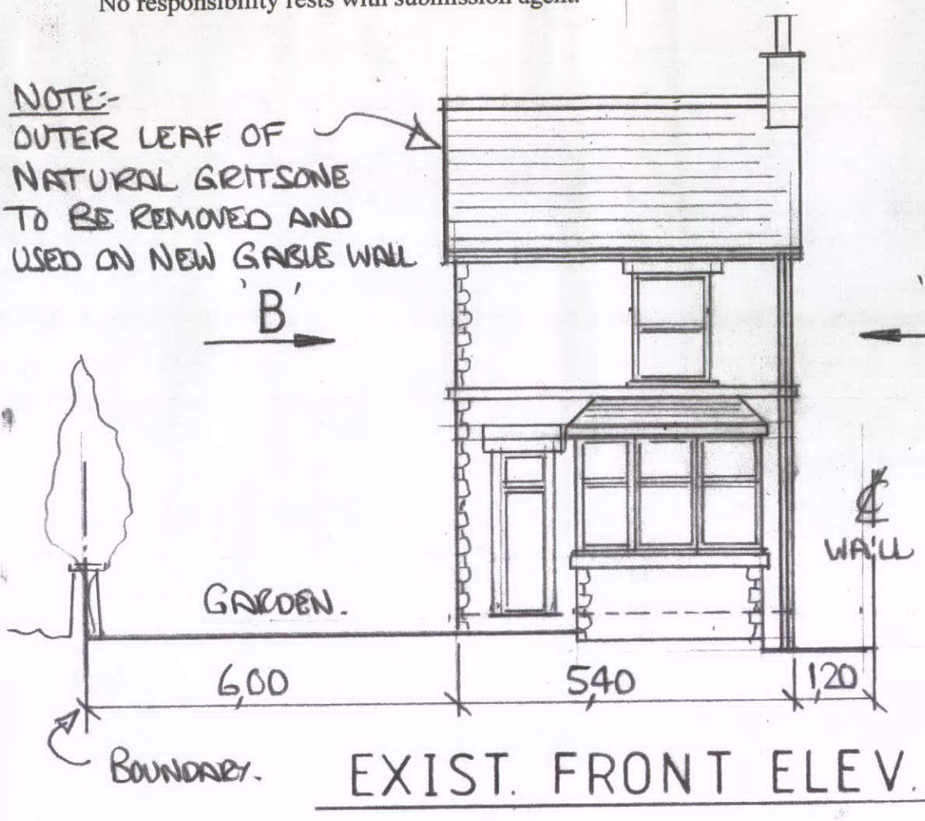

EXIST. FRONT ELEV.

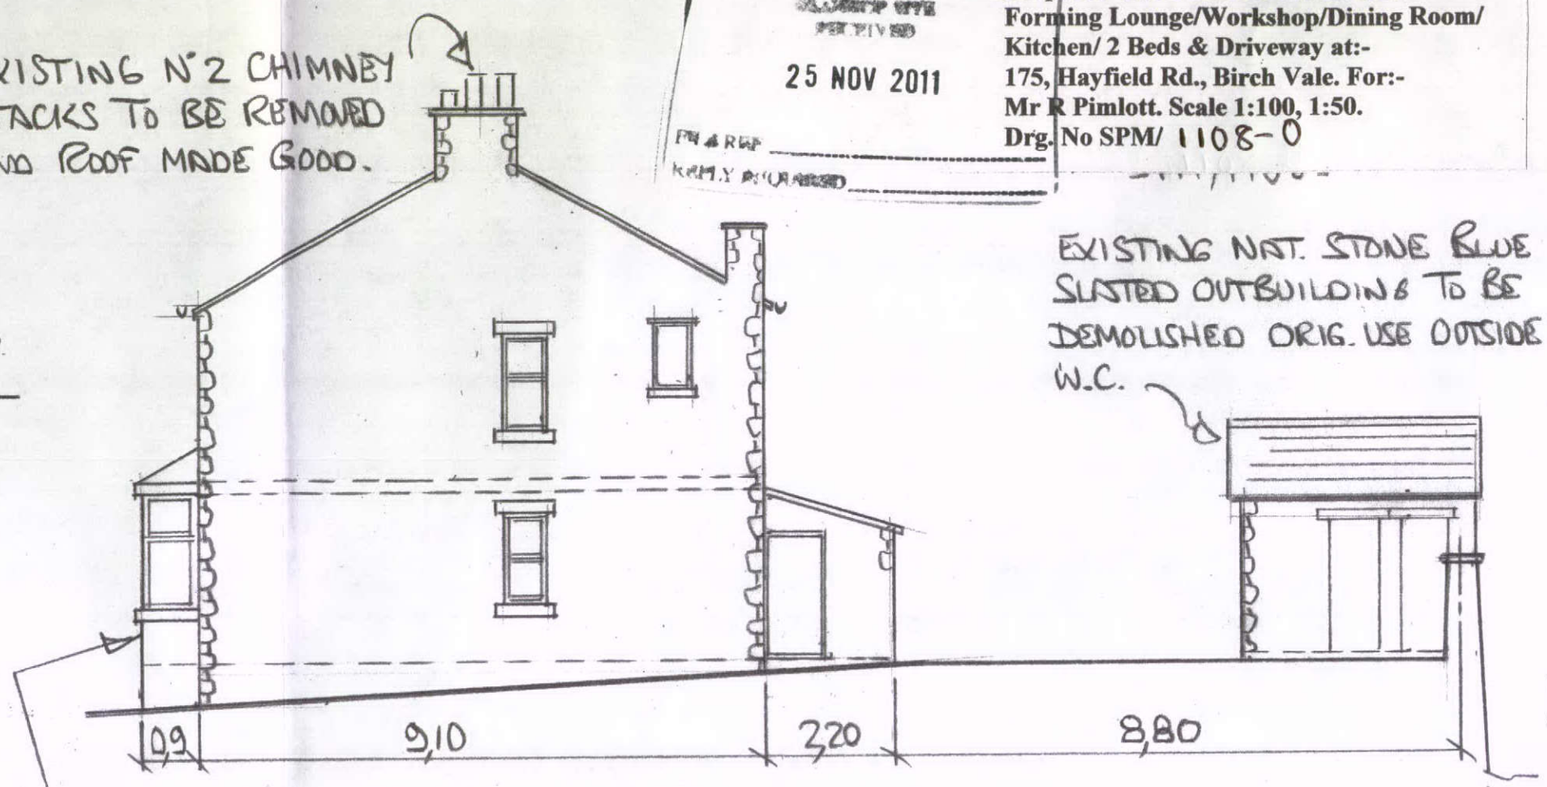


EXIST. VIEW ON 'A'

EXISTING FRONT BAY IN VERY BAD REPAIR TO BE REMOVED.

EXISTING SHRUBS TO BE TRIMMED BACK & RETAINED IF POSSIBLE



EXIST REAR ELEV.

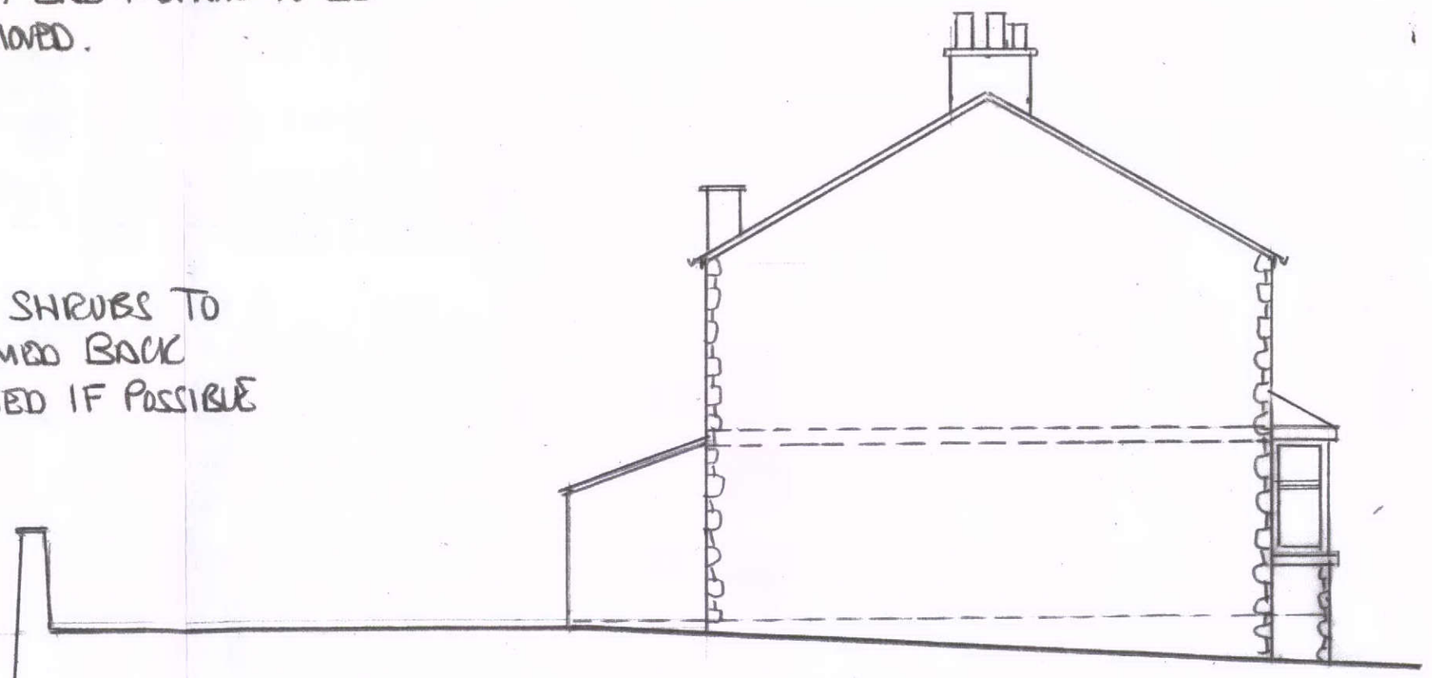

EXIST VIEW ON 'B'