

HPK/2011/2668
RECEIVED
25 NOV 2011

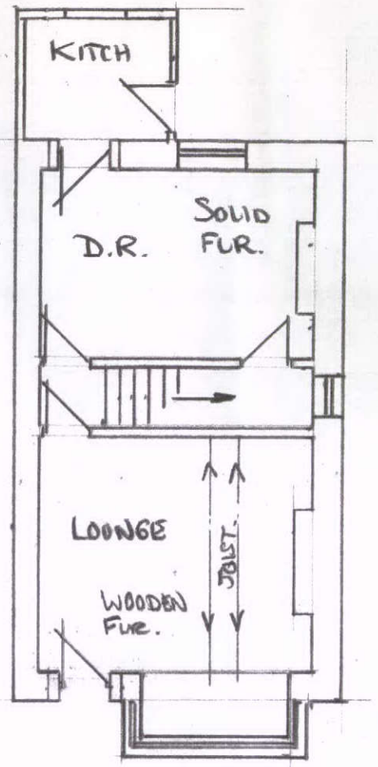

EXIST. GRD. FLR. PLAN

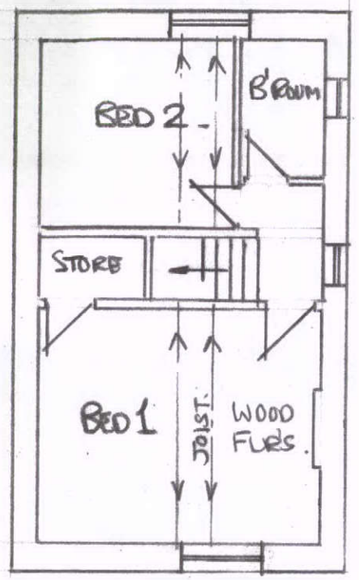

EXIST. 1ST. FLR. PLAN

SPM/1109.

Building contractor responsible for measuring
All dimensions on site, prior starting works.
No responsibility rests with submission agent.

Proposed Gable & Rear Extensions Forming Lounge/Workshop/Dining Room/ Kitchen/ 2 Beds & Driveway at:- 175, Hayfield Rd., Birch Vale. For:- Mr R Pimlott. Scale 1:100, 1:50. Drg. No SPM/ 1109/0.