
Ordnance Survey
Mapping and Data Centre

N

0 20 m
Scale: 1:1250

UK MAP CENTRE
.com

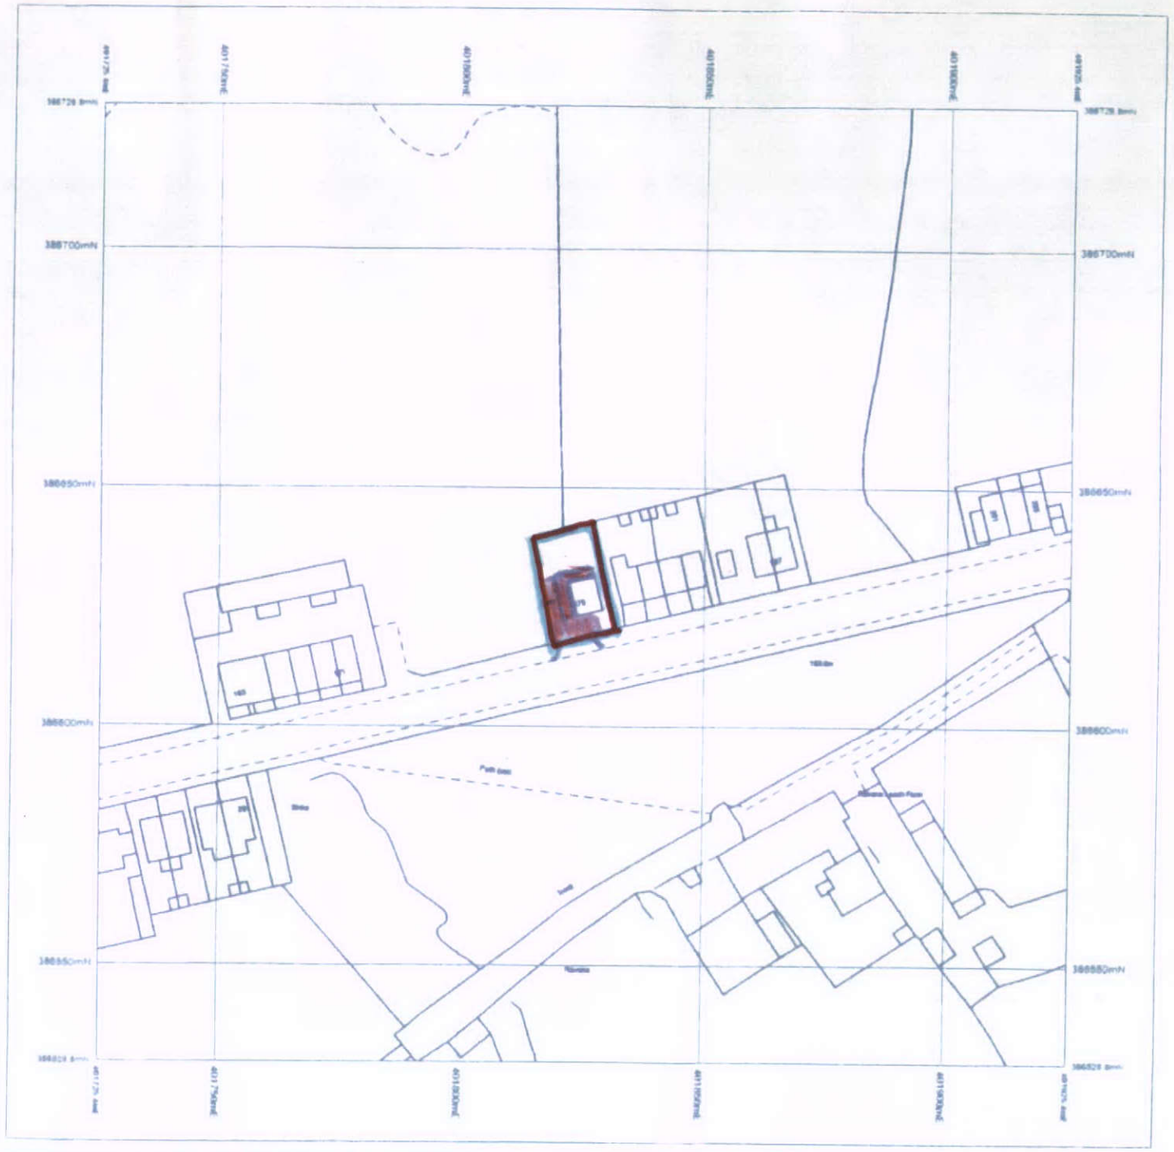


© Crown Copyright and database rights 2011 Ordnance Survey 100048957. The representation of road, track or path is no evidence of a boundary or right of way. The representation of features as lines is no evidence of a property boundary

Supplied by: www.ukmapcentre.com
Serial Number: 3484
Centre Coordinates: 401825.4,388629.8

LOCATION PLAN. SCALE :- 1:1250

Plot Ref: Mr & Mrs R Harrison


BLOCK PLAN
SCALE :- 1:200.

NEW DRIVEWAY TO BE FORMED ONTO HAYFIELD RD. TARMAC COVERING ON COMPACTED LIMESTONE.

HPK/2011/0668

N

HIGH PEAK BOROUGH COUNCIL
RECEIVED
25 NOV 2011
PLAN REF
PLANNING

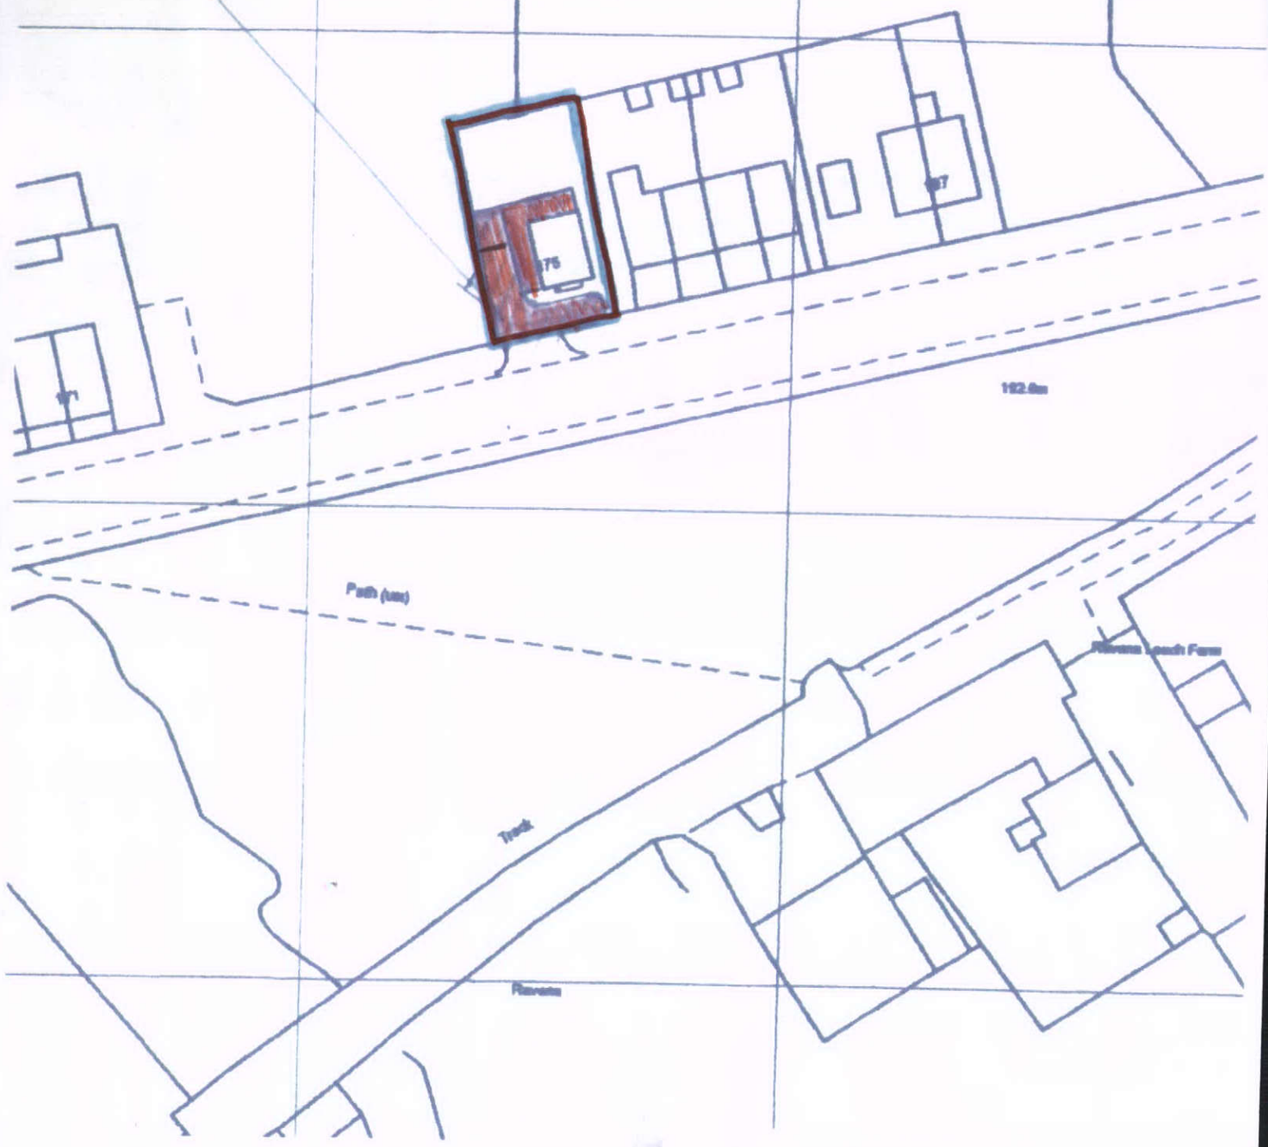


Building contractor responsible for measuring all dimensions on site, prior starting works. No responsibility rests with submission agent.

**Proposed Gable & Rear Extensions Forming Lounge/Workshop/Dining Room/ Kitchen/ 2 Beds & Driveway at:- 175, Hayfield Rd., Birch Vale. For:- Mr R Pimlott. Scale 1:100, 1:50. Drg. No SPM/ 1113-0**