
HPK/2011/0668

Building contractor responsible for measuring
All dimensions on site, prior starting works.
No responsibility rests with submission agent.


**Proposed Gable & Rear Extensions Forming Lounge/Workshop/Dining Room/ Kitchen/ 2 Beds & Driveway at:- 175, Hayfield Rd., Birch Vale. For:- Mr R Pimlott. Scale 1:100, 1:50. Drg. No SPM/ 1110 - 0.**

RECEIVED
25 NOV 2011


SPM/1110-0

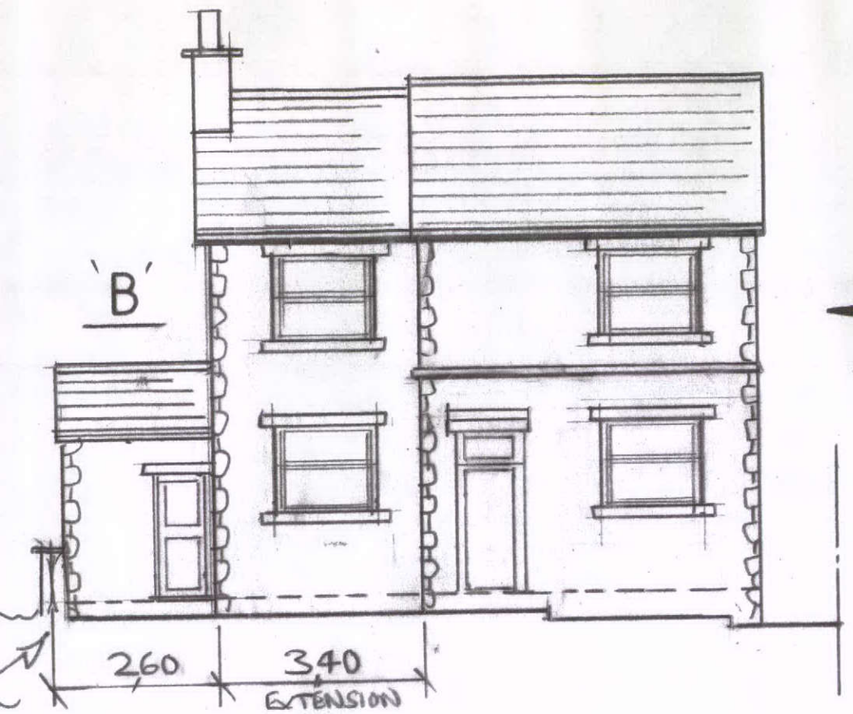



PROP. FRONT ELEV.

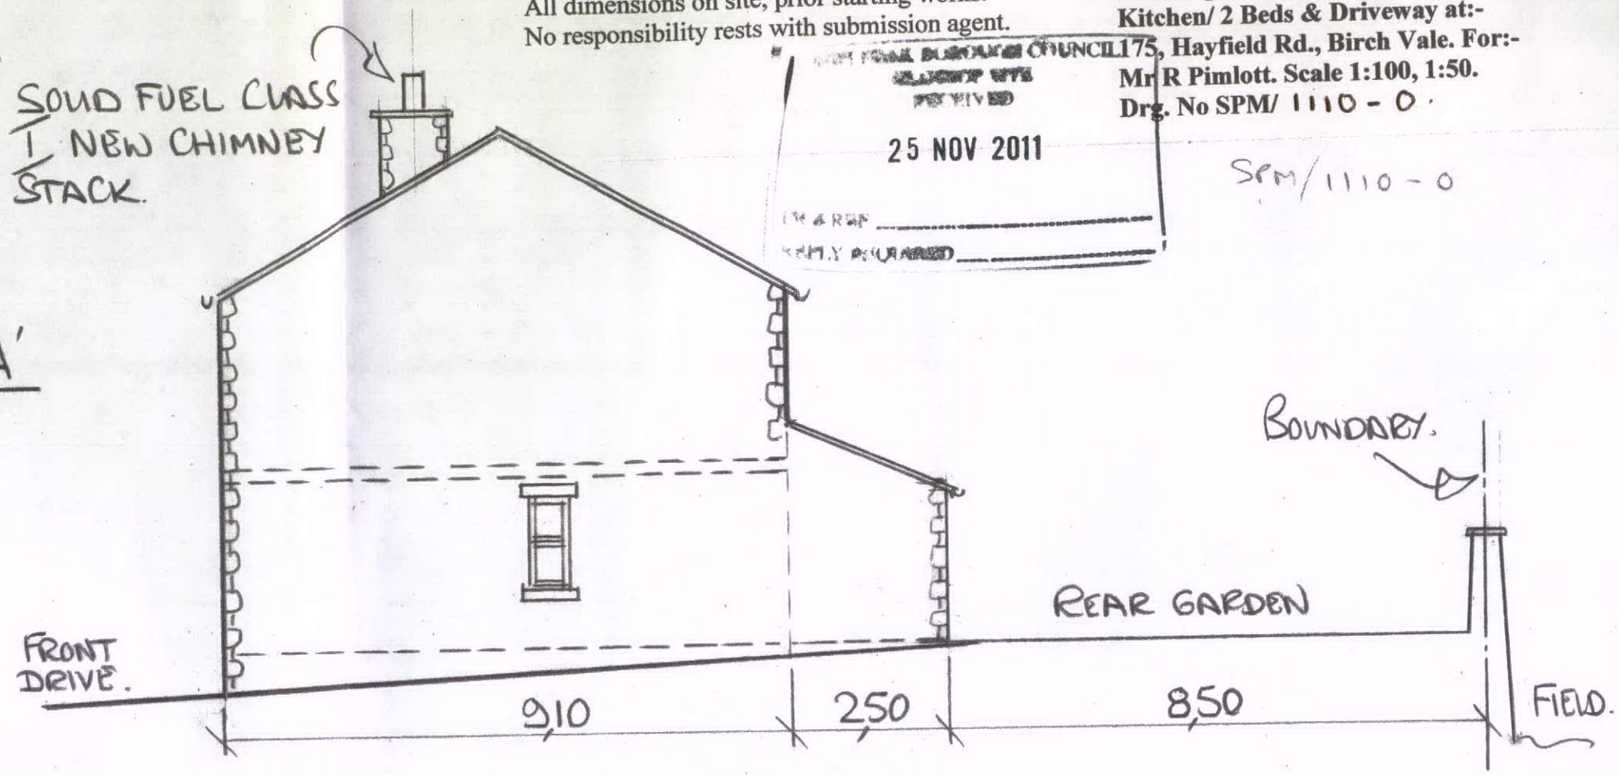


PROP. VIEW ON 'A'

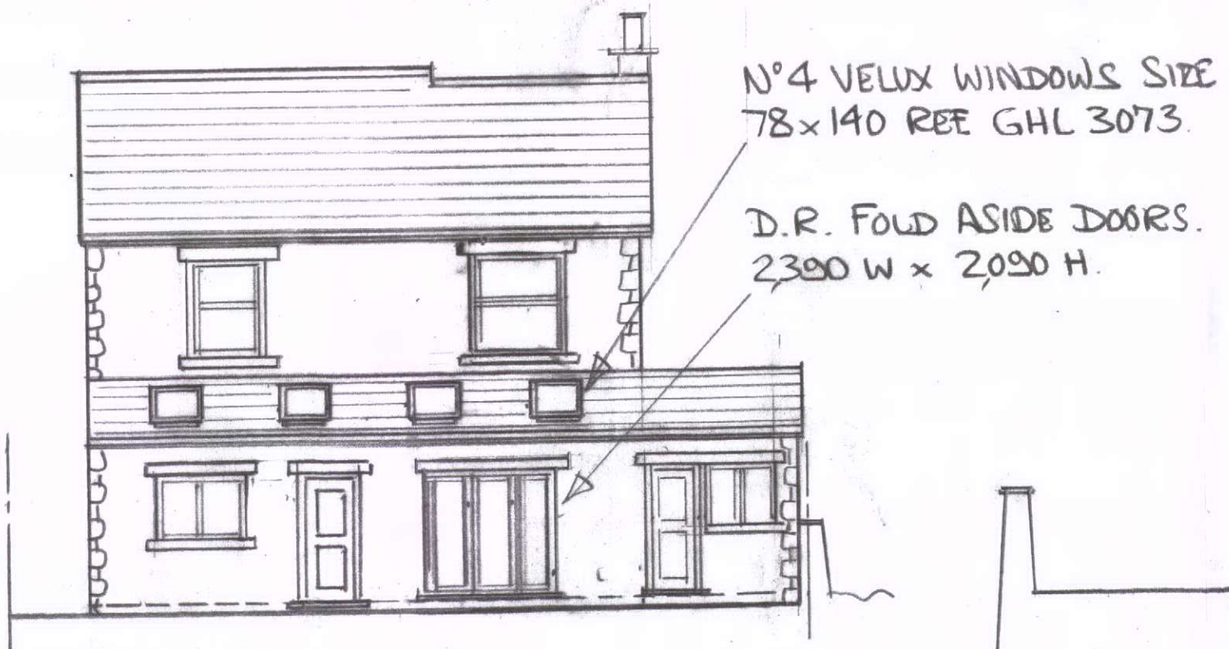


PROP. REAR ELEV.

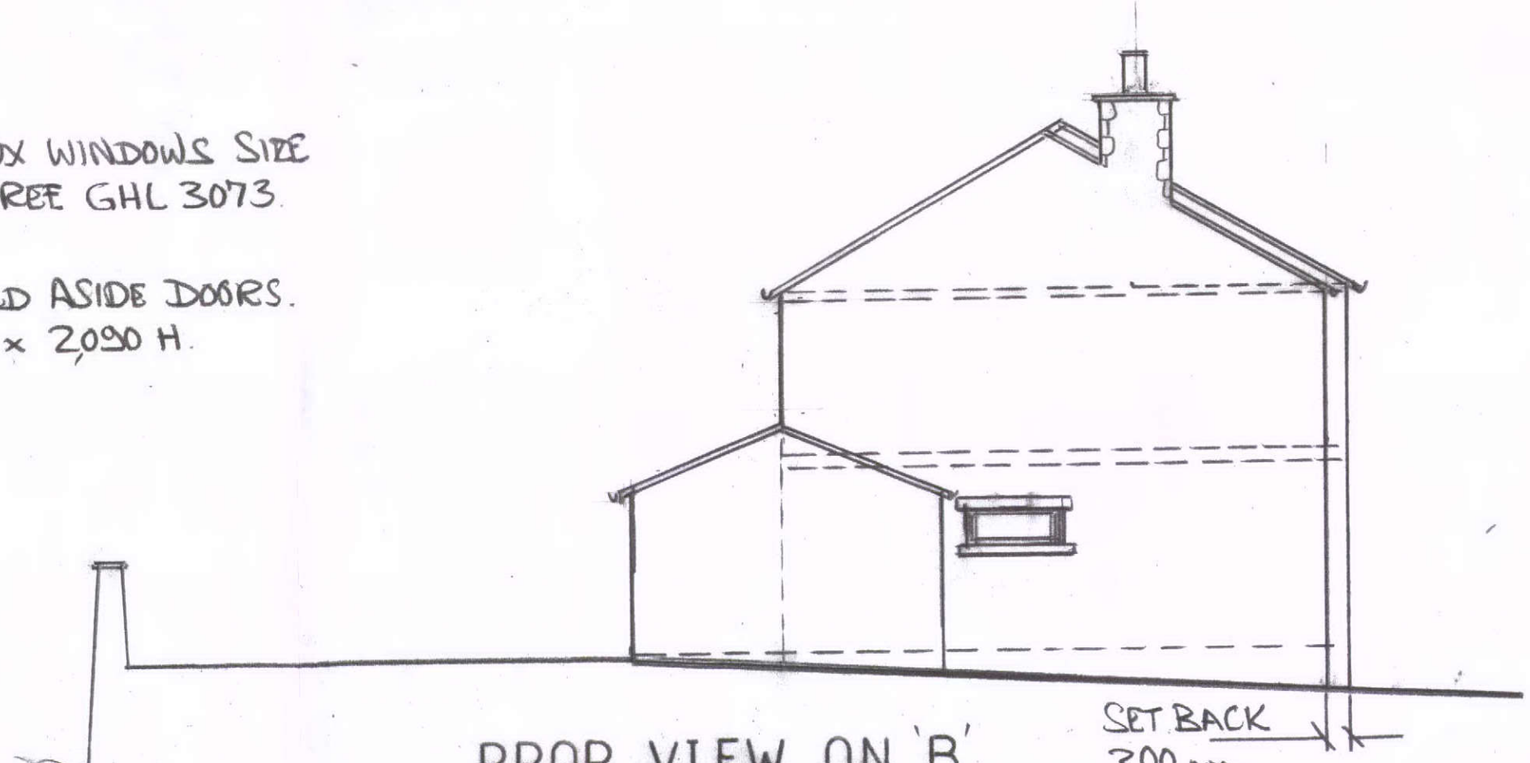


PROP VIEW ON 'B'