

HPK/2011/0668

HIGH PEAK BOROUGH COUNCIL
GLOSSOP OFFICE

25 NOV 2011

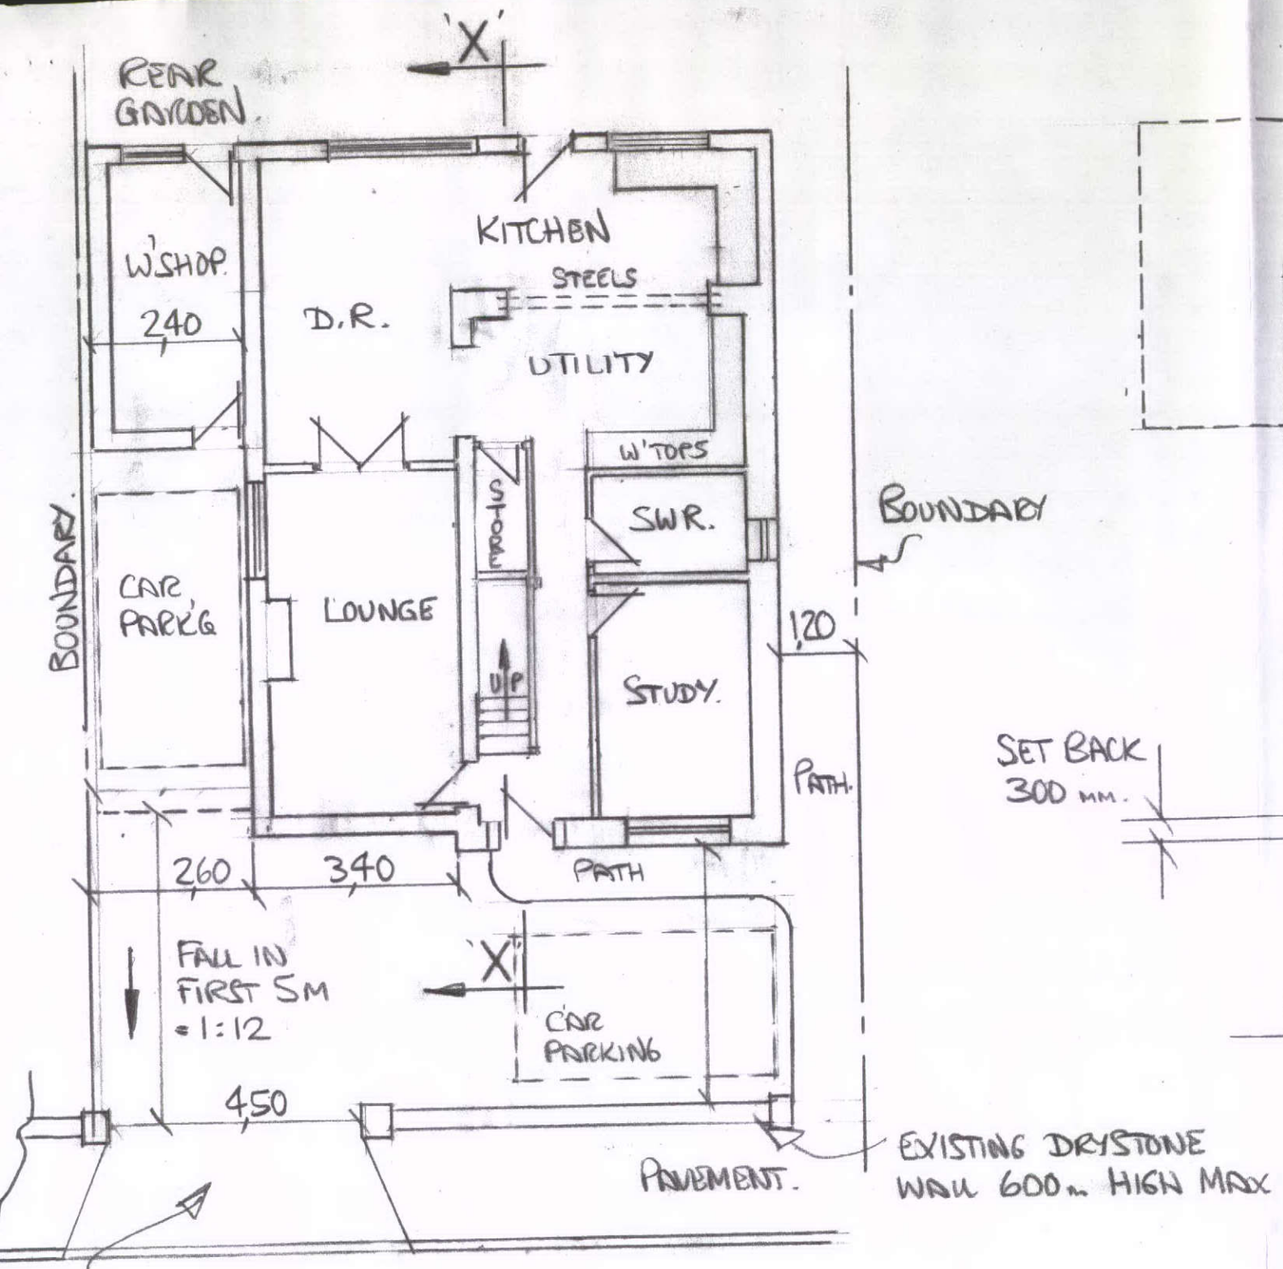

PROP GRD. FLR PLAN

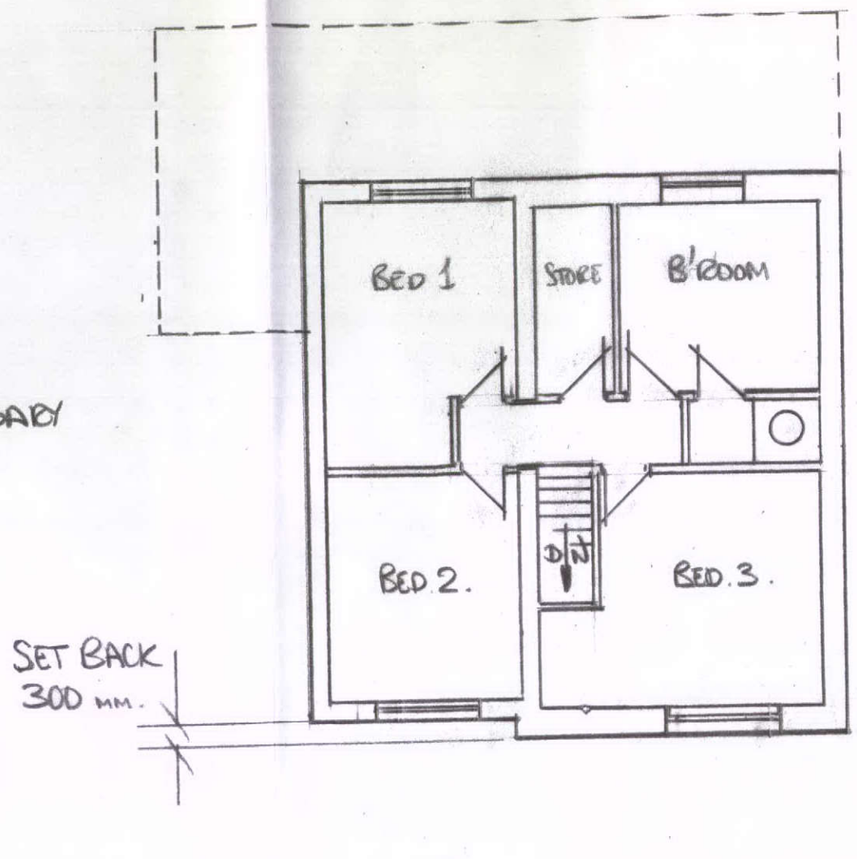

PROP 1ST FLR PLAN

Building contractor responsible for measuring
All dimensions on site, prior starting works.
No responsibility rests with submission agent.

SPM/1111-0

Proposed Gable & Rear Extensions Forming Lounge/Workshop/Dining Room/ Kitchen/ 2 Beds & Driveway at:-
175, Hayfield Rd., Birch Vale. For:-
Mr R Pimlott. Scale 1:100, 1:50.
Drg. No SPM/1111/0.