
HPK/2011/0668
HIGH PEAK BOROUGH COUNCIL
RECEIVED
25 NOV 2011
FEE & REF
NOTIFY REQUIRED

EXISTING BLUE SLATED ROOF TO HAVE SLATES REMOVED AND BE FELTED WITH SUITABLE BREATHABLE FELT & VENT.

EXISTING DWELLING PURLIN ROOF STRUCTURES.

NEW REAR EXTENSION & WORKSHOP TO BE MARLEY RIVENDALE SLATES AT 22½° PITCH.

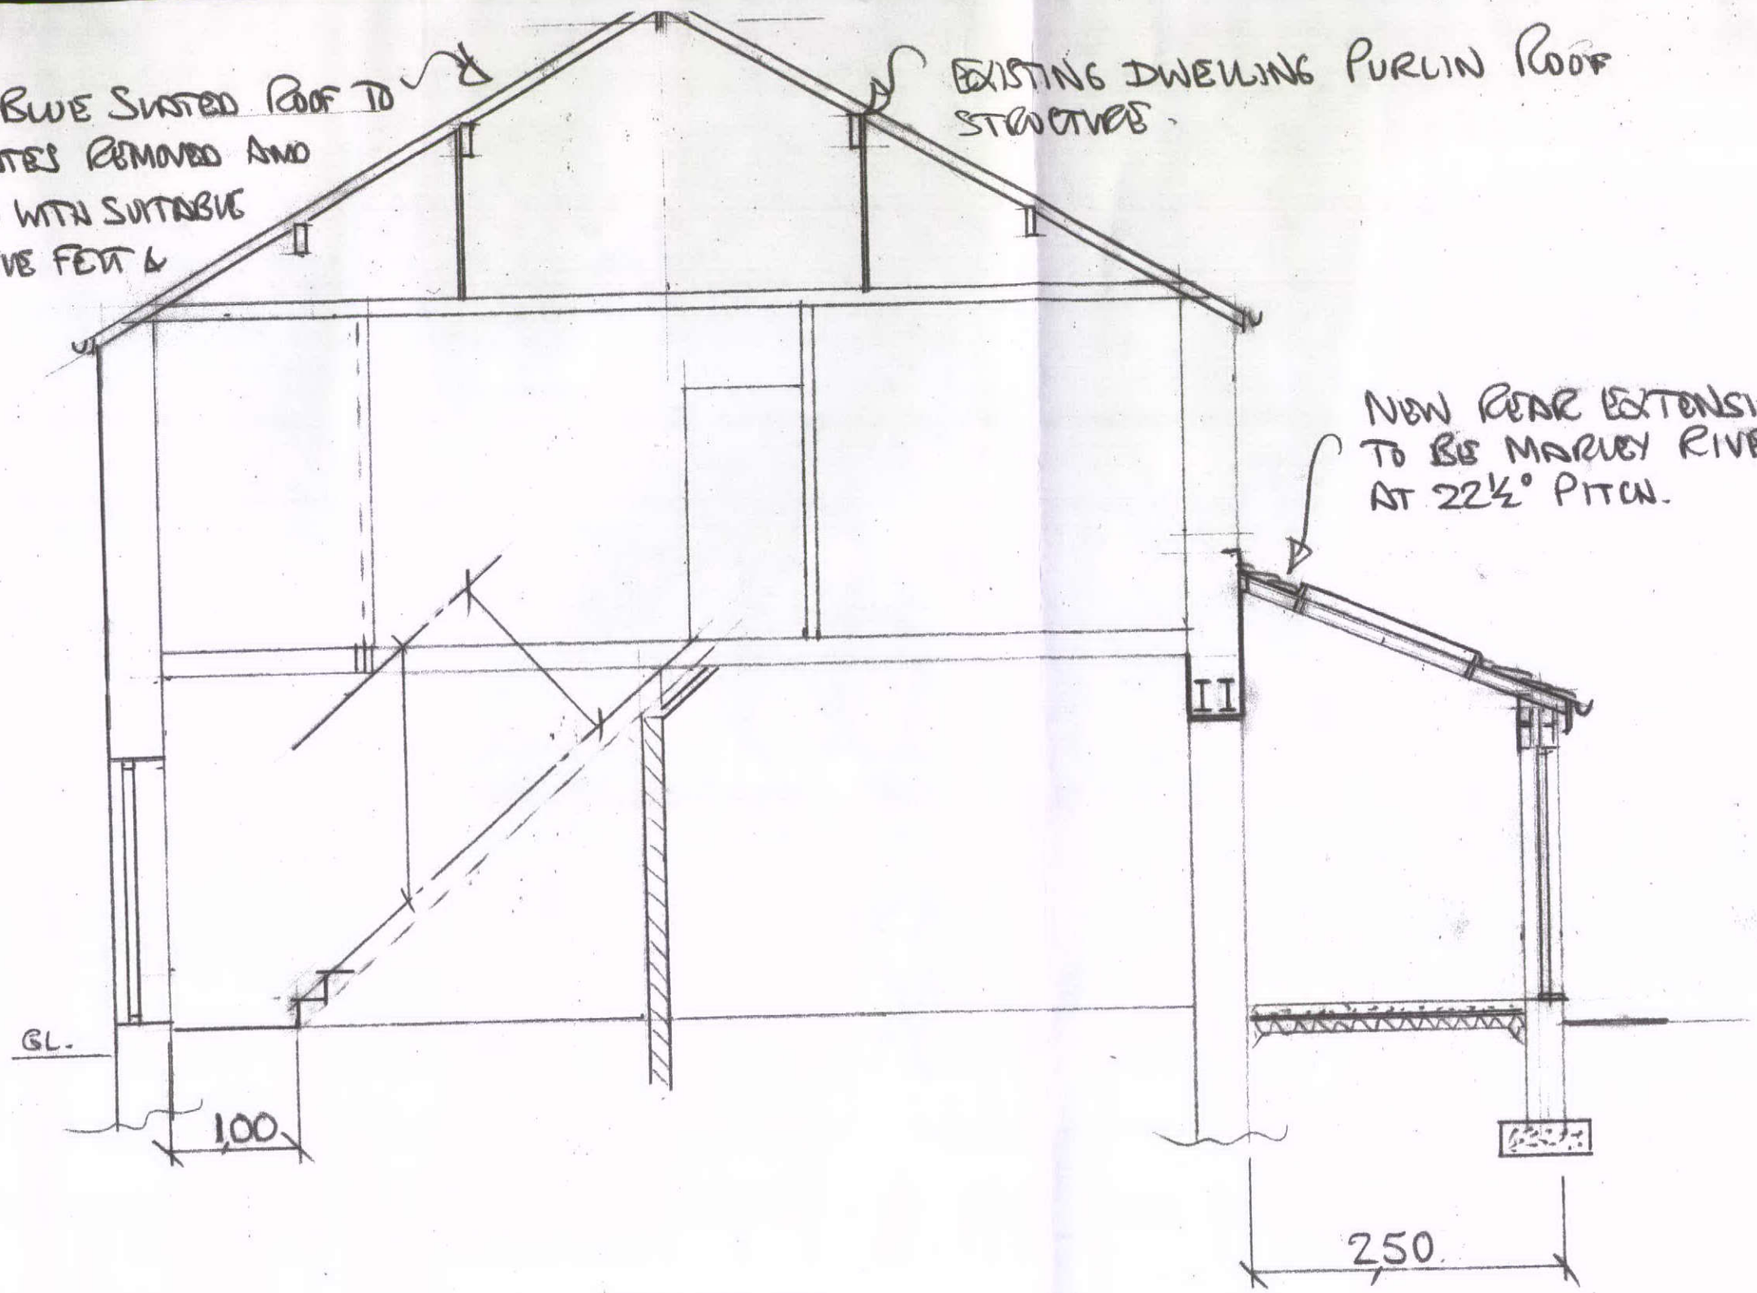

SECTION ON X-X

SPM/1112-0

Building contractor responsible for measuring
All dimensions on site, prior starting works.
No responsibility rests with submission agent.

Proposed Gable & Rear Extensions Forming Lounge/Workshop/Dining Room/ Kitchen/ 2 Beds & Driveway at:- 175, Hayfield Rd., Birch Vale. For:- Mr R Pimlott. Scale 1:100, 1:50. Drg. No SPM/ 1112-0