0 1 2 3 4 5m
SCALE 1:50

NOTES:

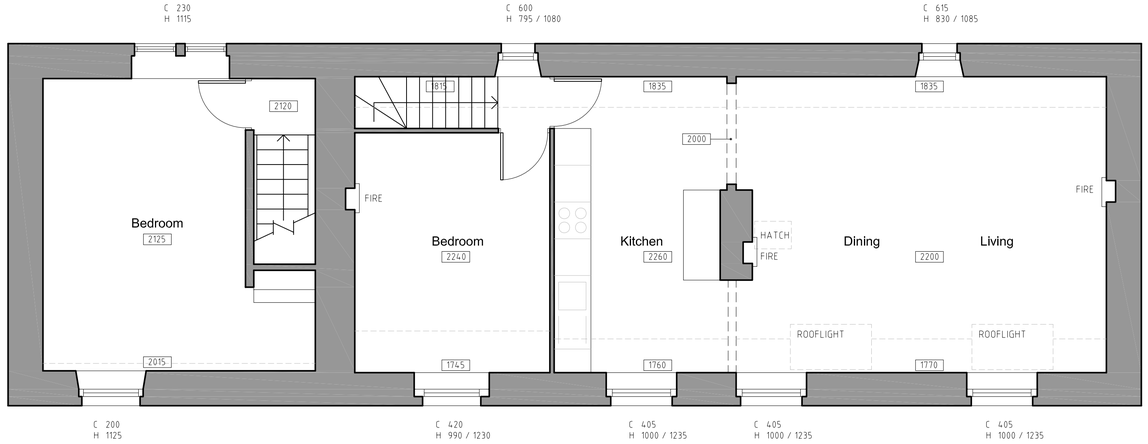

Second Floor Plan

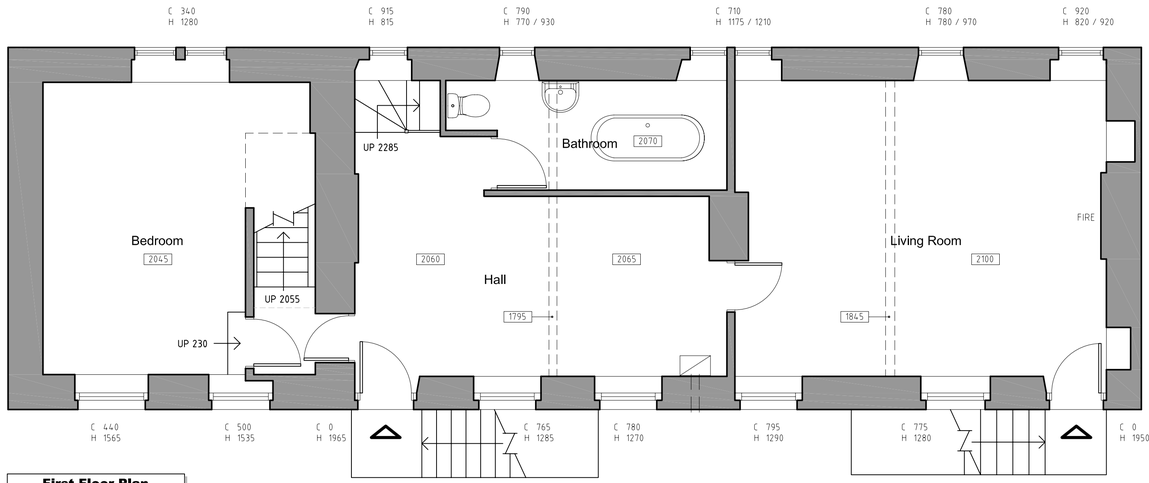

First Floor Plan

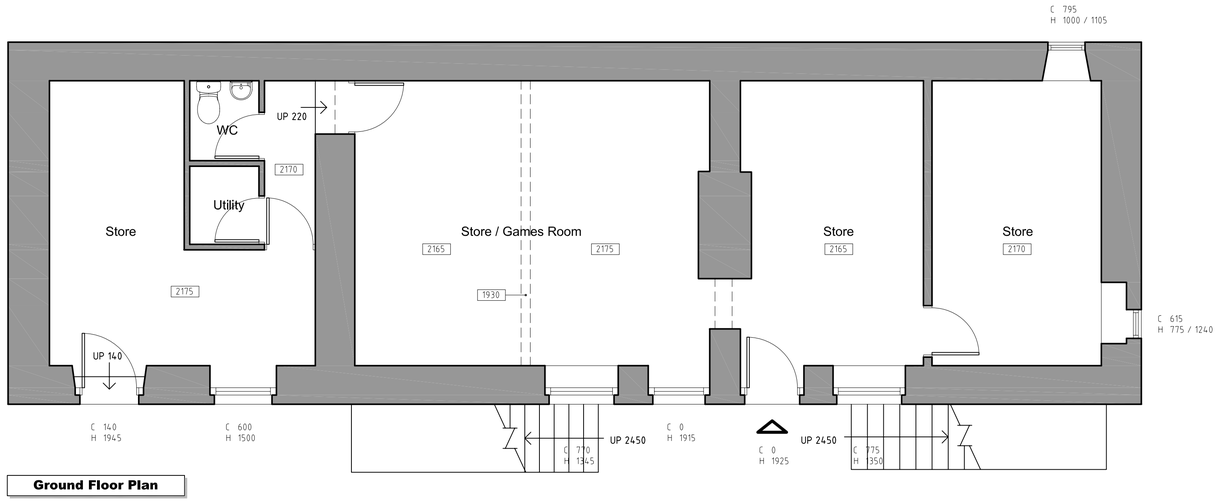

Ground Floor Plan



REVISIONS:

WARD DESIGN
ARCHITECTURAL SERVICES
93 MOORHALL, BAKEWELL, DERBYSHIRE. DE45 1FP
T: 01629 814966 **M:** 07590 060 864 **E:** dan@dtward.co.uk

PROJECT
Longden Court, Spring Gardens, Buxton.

CLIENT
Mr & Mrs Frasier.

DRAWING
Existing Plans.

DRAWING NO:	REVISION:	SCALE:	SHEET:	DATE:
1118/01		1:50	A1	09/2011