0 1 2 3 4 5m
SCALE 1:50

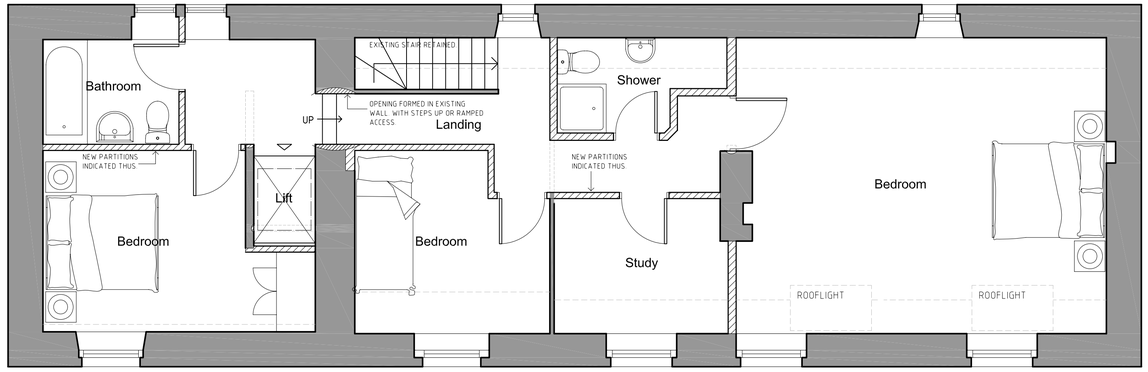

Second Floor Plan

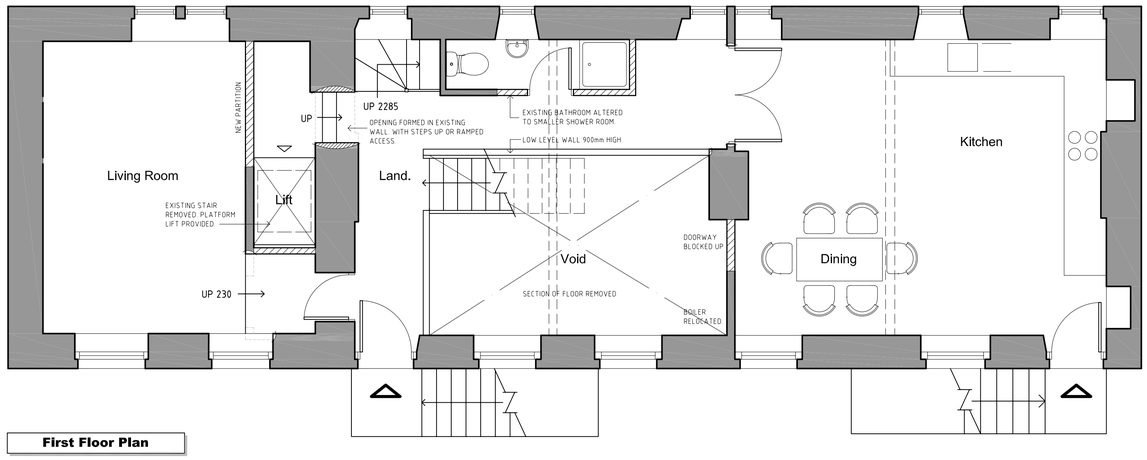

First Floor Plan

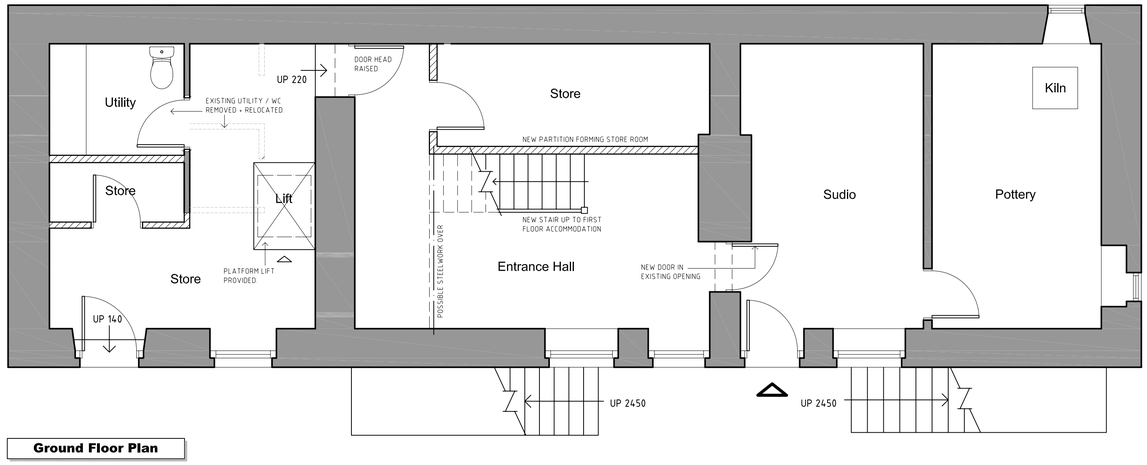



Ground Floor Plan

NOTES:

B MINOR AMENDMENTS NOTES ADDED DTW 02.12.2011
A SCHEME AMENDMENTS TO CLIENTS BRIEF DTW 01.12.2011
REVISIONS:

WARD DESIGN
ARCHITECTURAL SERVICES
93 MOORHALL, BAKEWELL, DERBYSHIRE. DE45 1FP
T: 01629 814966 M: 07590 060 864 E: dan@dtward.co.uk

PROJECT
Longden Court, Spring Gardens, Buxton.

CLIENT
Mr & Mrs Frasier.

DRAWING
Proposed Plans.

DRAWING NO:	REVISION:	SCALE:	SHEET:	DATE:
1118/03	B	1:50	A1	10/2011