HPK/2011/0675

HIGH PEAK BOROUGH COUNCIL
01 DEC 2011
DATE
ACTION REQUIRED

EXISTING REAR ELEVATION
rev A.

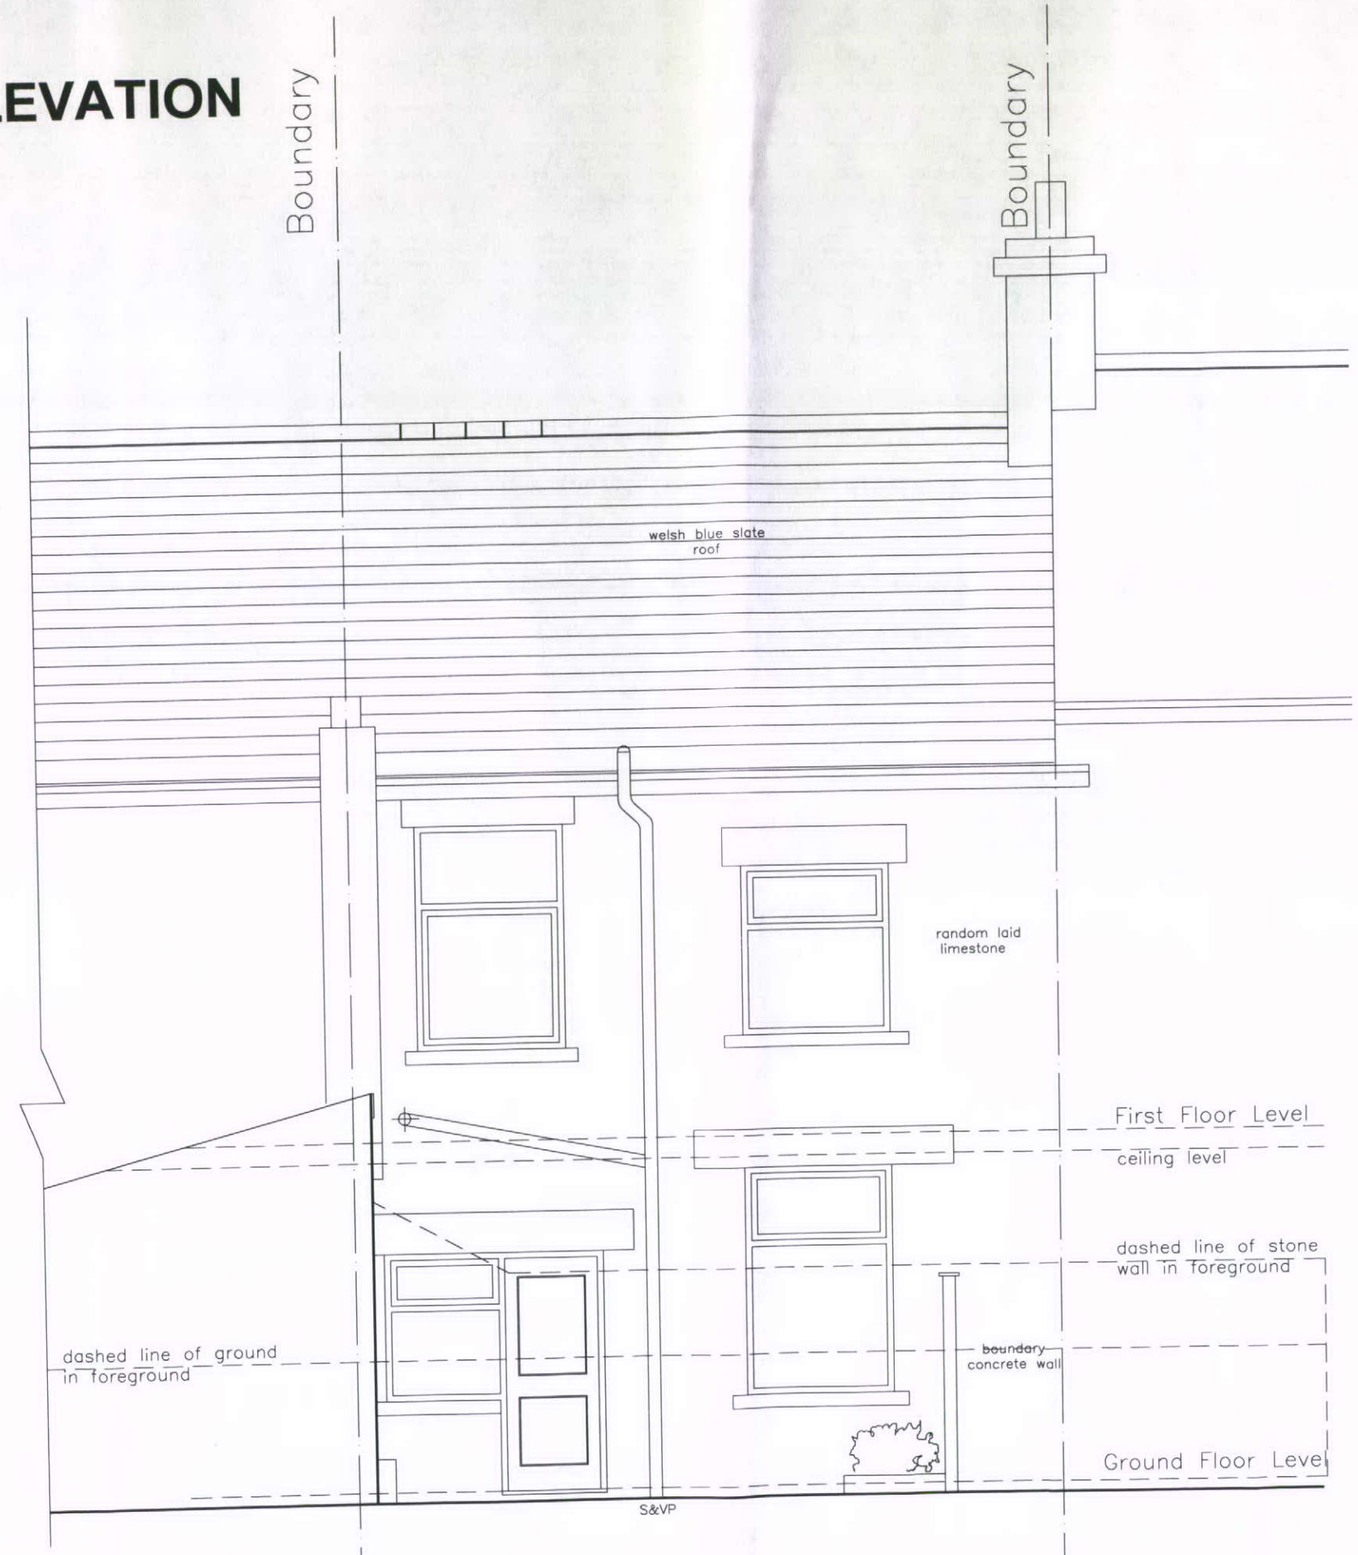

Rev A - Separate planning application for rear extension Nov 2011

5 WEST ROAD, BUXTON, HIGH PEAK, SK17 6HE.

SCALE 1:50 DATE: JULY 2011