EXISTING SIDE / SECTIONAL ELEVATION rev A.

HPK/2011/0675

01 DEC 2011

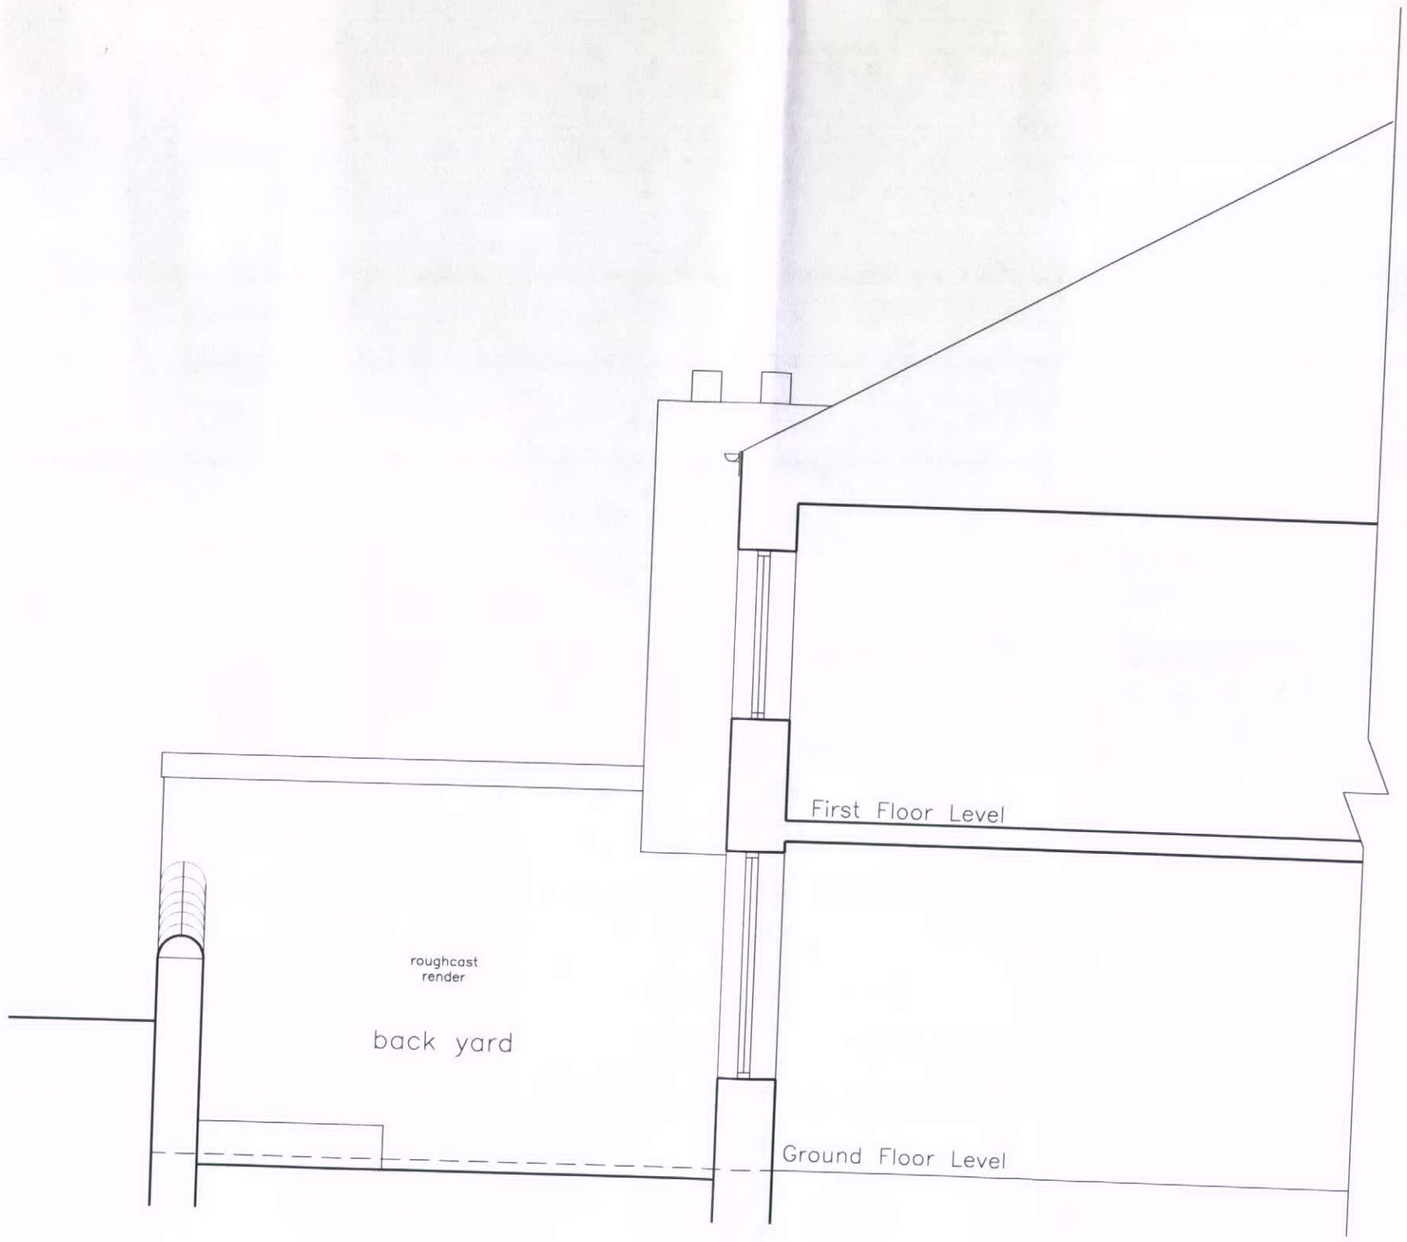

Rev A - Separate planning application for rear extension Nov 2011

5 WEST ROAD, BUXTON, HIGH PEAK, SK17 6HE.

SCALE 1:50 DATE: JULY 2011