HPK/2011/0678

PROPOSED 03

02 DEC 2011

PROPOSED SECTION A-A

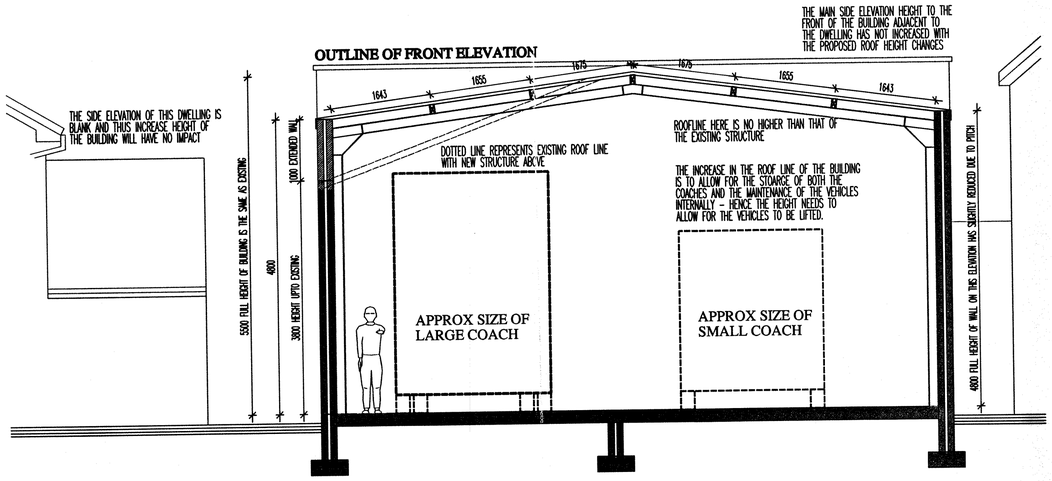

PROPOSED SECTION B-B

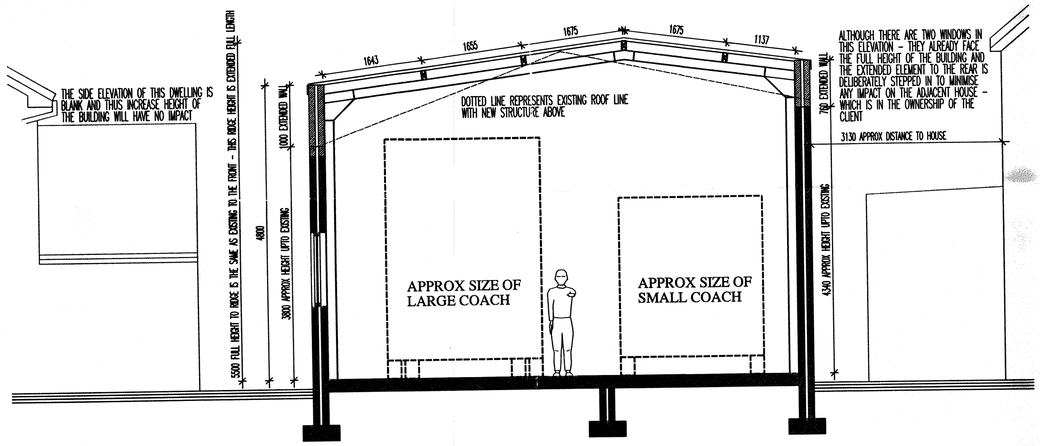

PROPOSED SECTION C-C

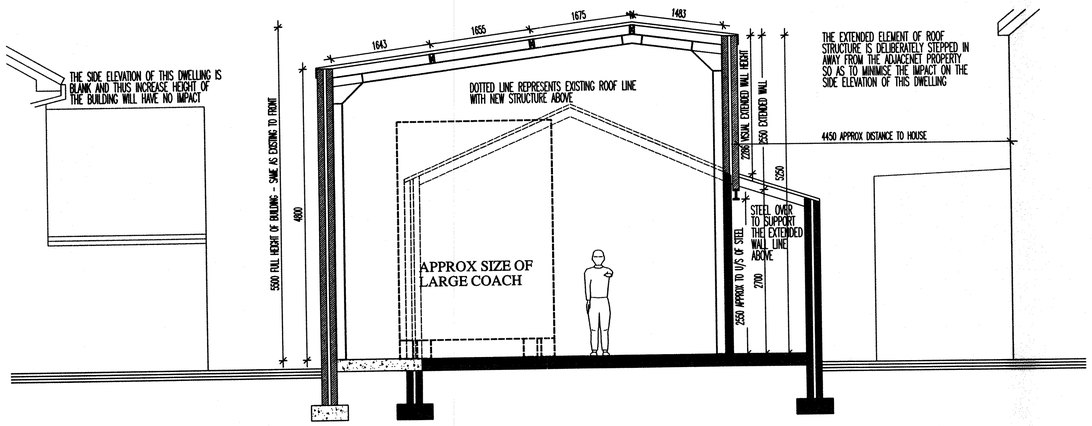

PROPOSED ROOF PLAN 1:50

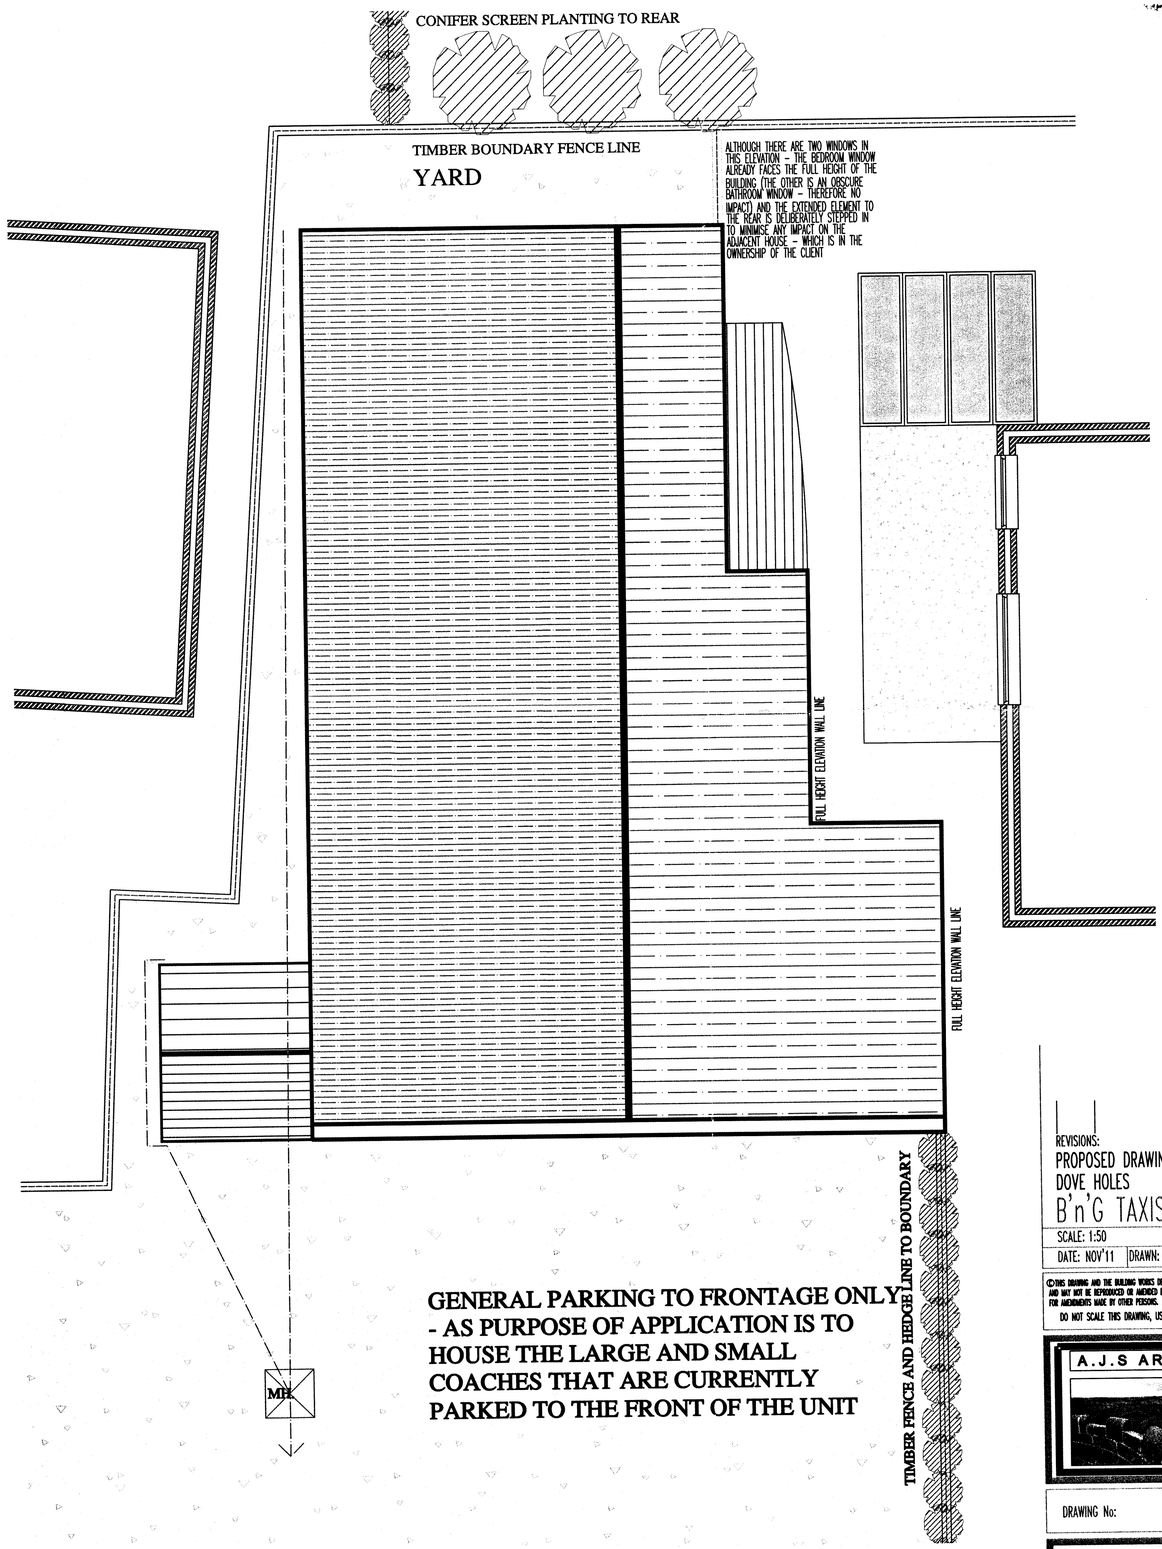

B'n'G TAXIS, DOVE HOLES

REVISIONS:
PROPOSED DRAWINGS
DOVE HOLES
B'n'G TAXIS

SCALE: 1:50		CHECKED: AJS
DATE: NOV'11	DRAWN: AJS	

©THIS DRAWING AND THE BUILDING WORKS DEPICTED ARE THE COPYRIGHT OF AJS ARCHITECTURE AND MAY NOT BE REPRODUCED OR AMENDED EXCEPT BY WRITTEN PERMISSION. NO LIABILITY WILL BE ACCEPTED FOR AMENDMENTS MADE BY OTHER PERSONS.
DO NOT SCALE THIS DRAWING, USE FIGURED DIMENSIONS ONLY, IF IN DOUBT ASK.

A.J.S ARCHITECTURE
32 carr road.
buxton.
derbyshire.
sk17 6wf.
h: 01298 26082
m: 07794 400237

DRAWING No: PROPOSED 03

B REGS COMPLIANT