HPK/2011/0674

DERBYSHIRE DALES DISTRICT COUNCIL
MATLOCK DE4 3NN
RECEIVED
13 DEC 2011

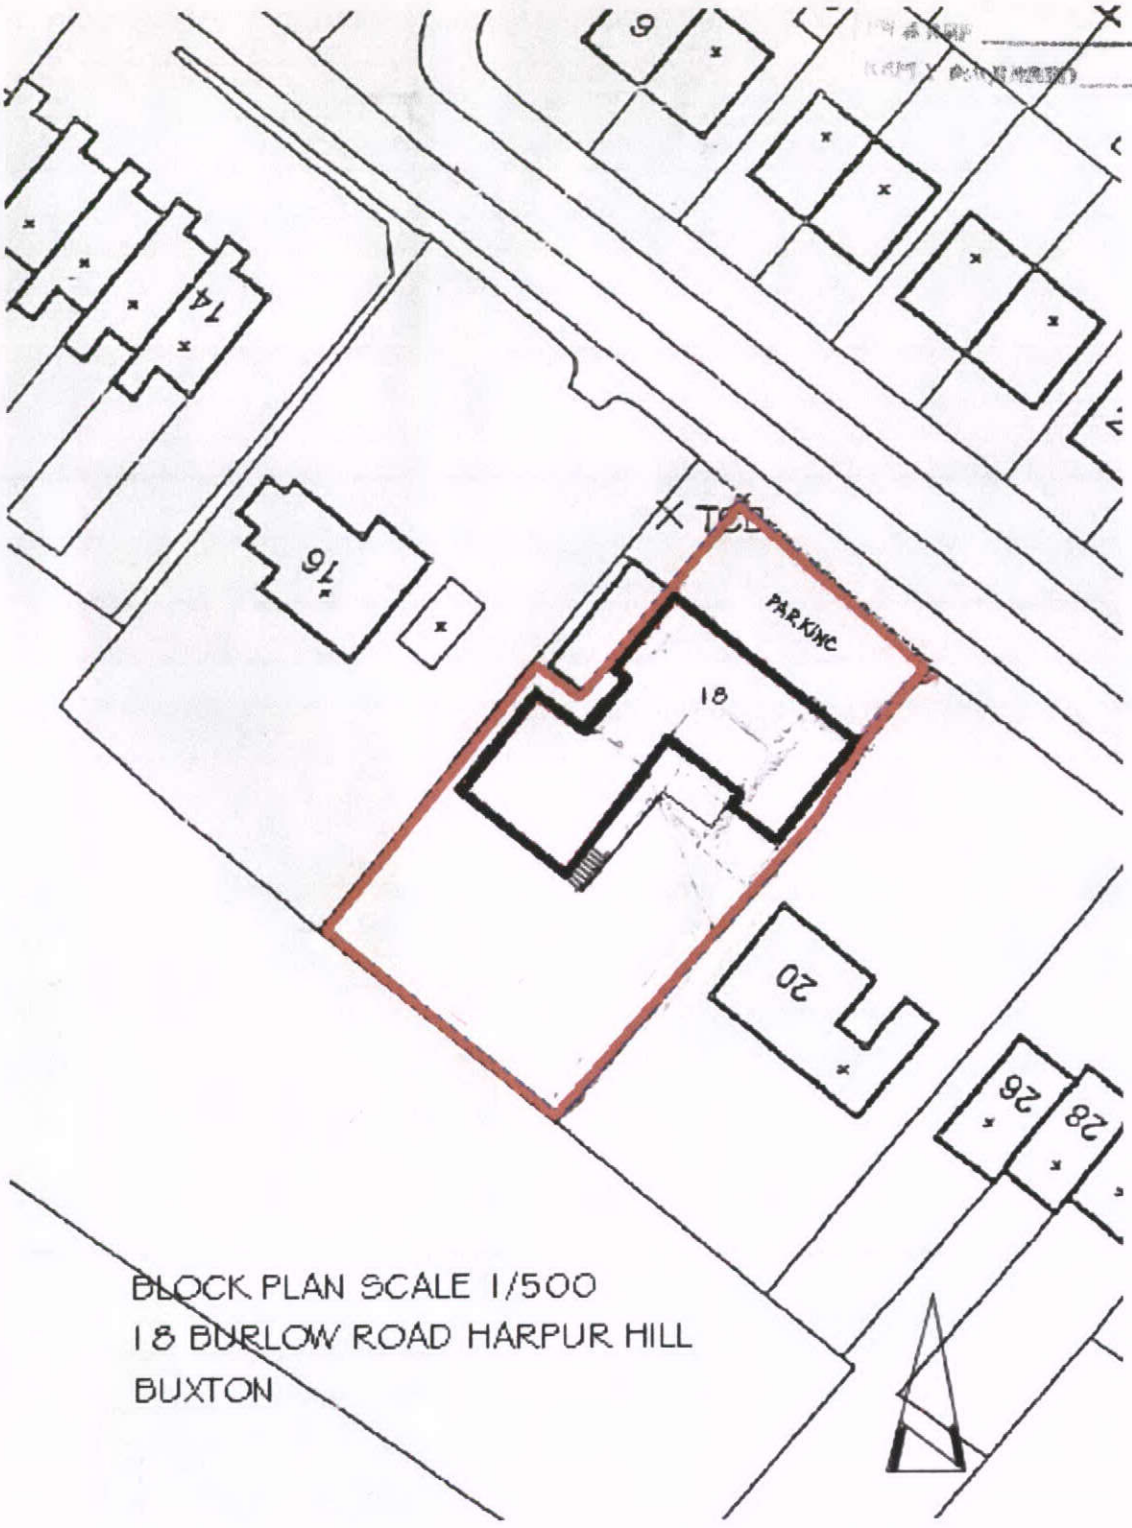

BLOCK PLAN SCALE 1/500
18 BURLOW ROAD HARPUR HILL
BUXTON