18 Burlow Road, Buxton

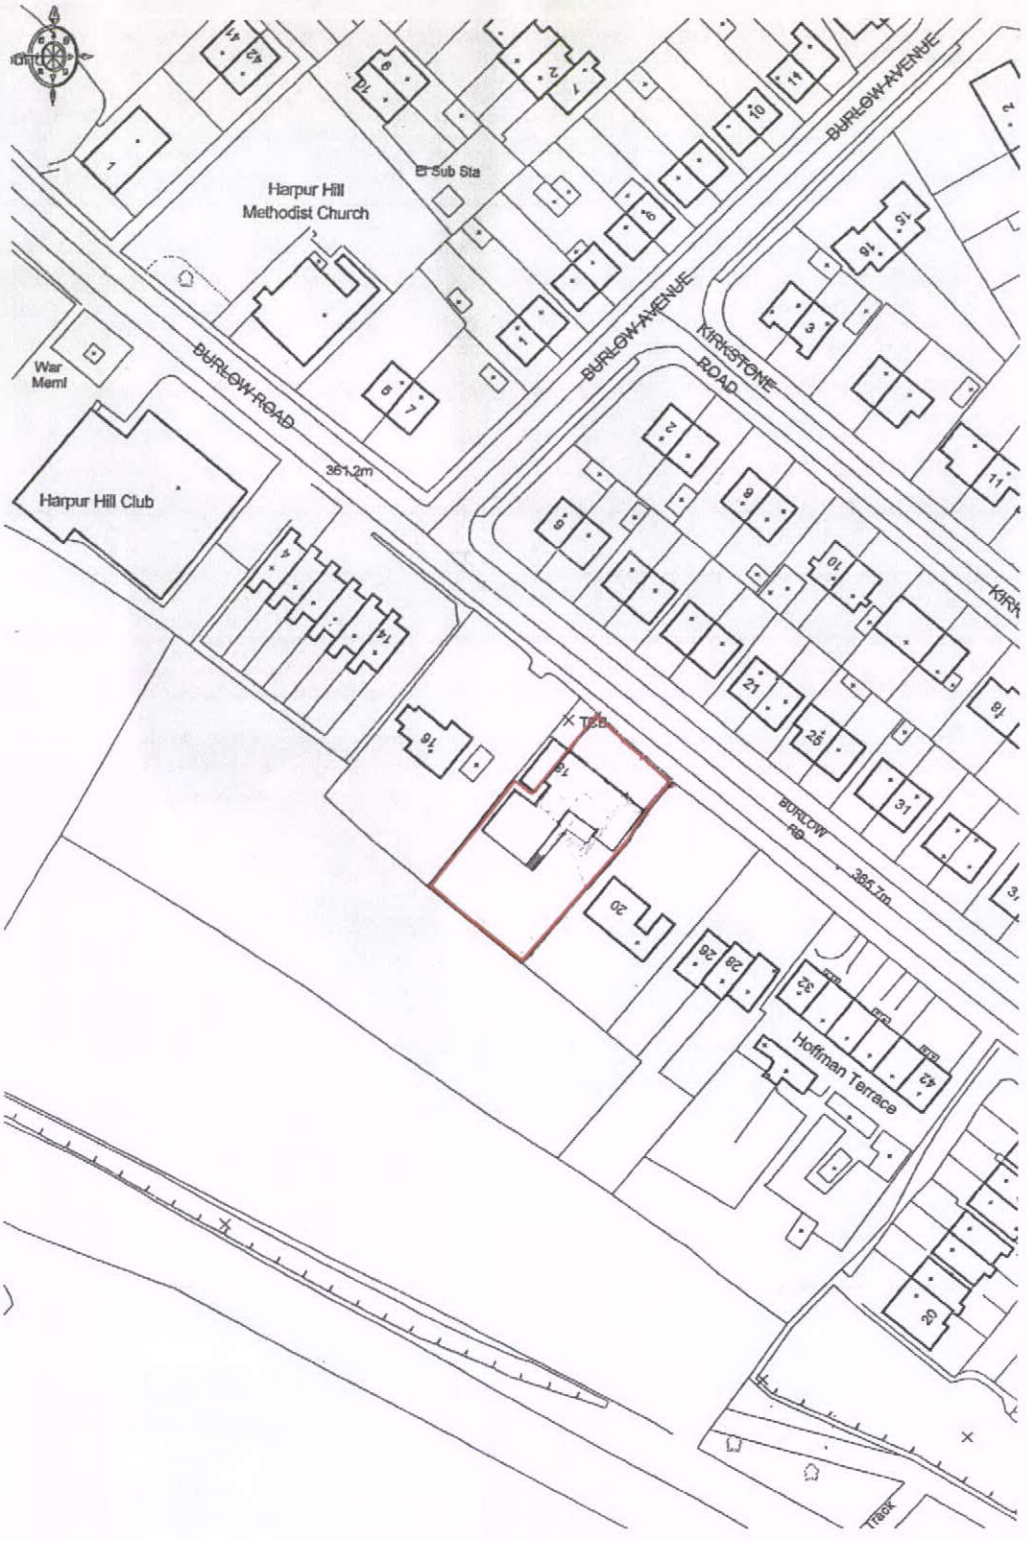

SITE LOCATION PLAN scale 1/1250