HPK/2011/0650

13 DEC 2011

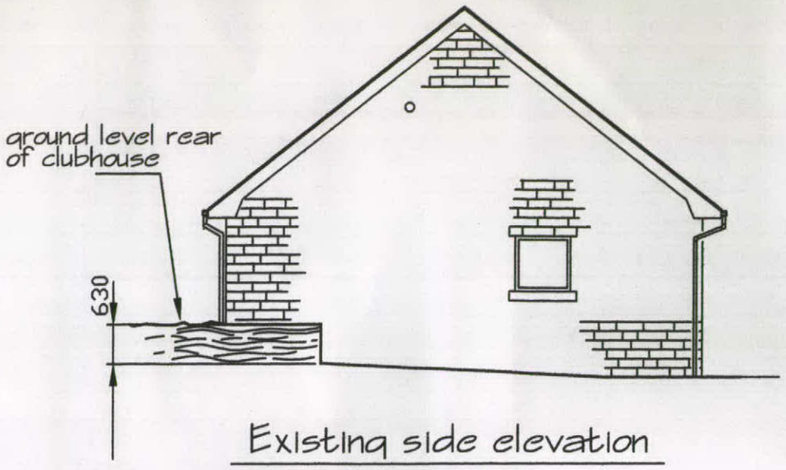

Existing side elevation

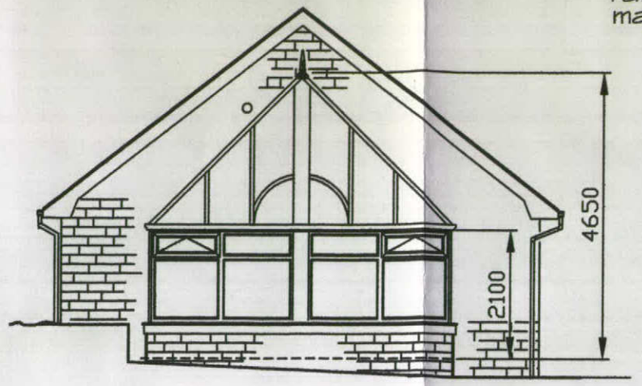

Proposed side elevation

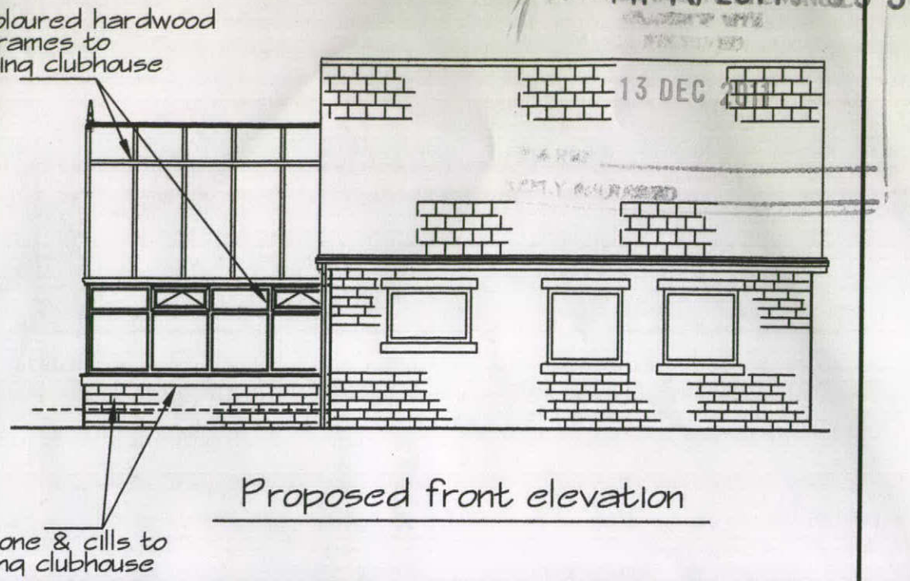

Proposed front elevation

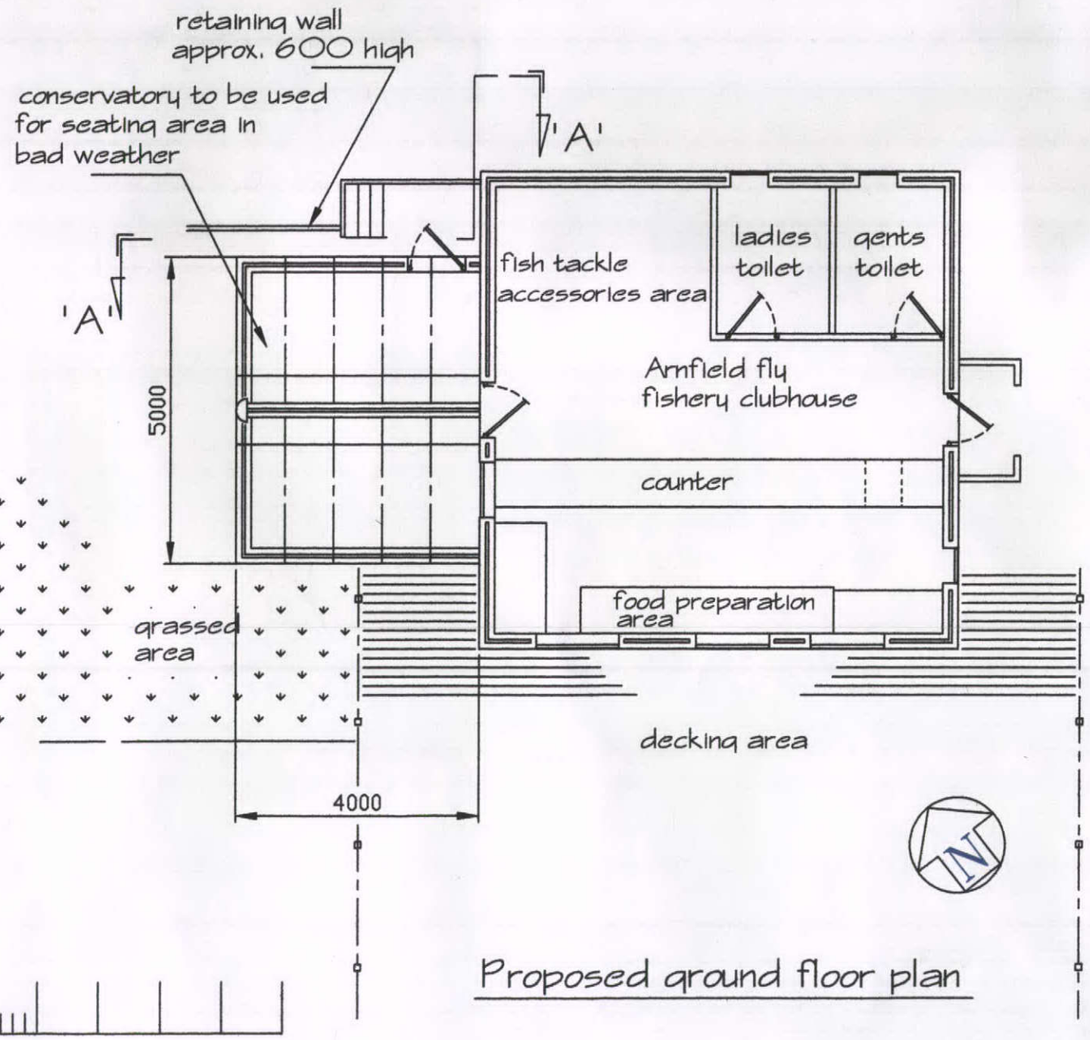

Proposed ground floor plan

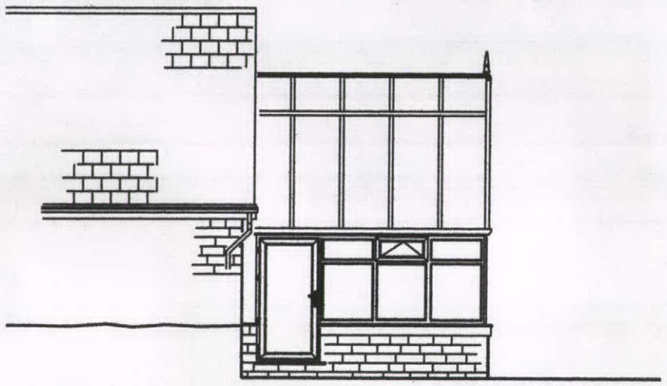

Section 'A-A' (part rear elevation)

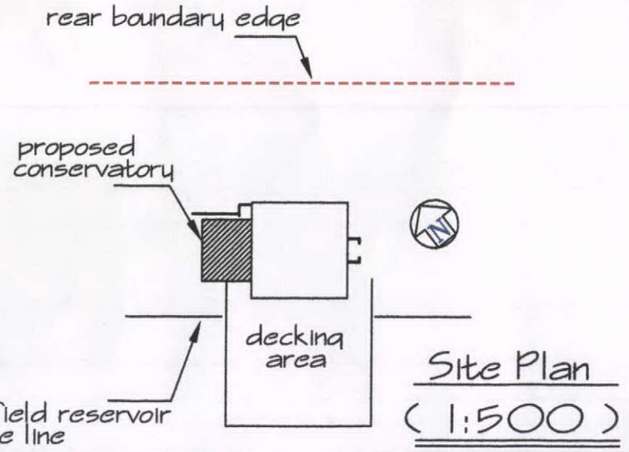

Site Plan
(1:500)

Rev	Date	Description
B	14/11/2011	As instructed by H.P.B.C 4000 projection was 6000, hardwood frames & rafters was upvc, cills added to match clubhouse

01

WINDOW & CONSERVATORY OPTIONS
Options House
Peakdale Road
Glossop
SK13-6LQ

Client
Mr S.Cuthburt
Arnfield Fly Fishery
Tintwistle
SK13 1HP

Scale 1:100, 1:500

Date 25/05/11 Drawn-E.Ogden

Drawing title
Proposed side Conservatory