
HPK/2011/0597

drg no 11·10/3	proposed	scale 1:100


RECEIVED
05 DEC 2011

floor plan

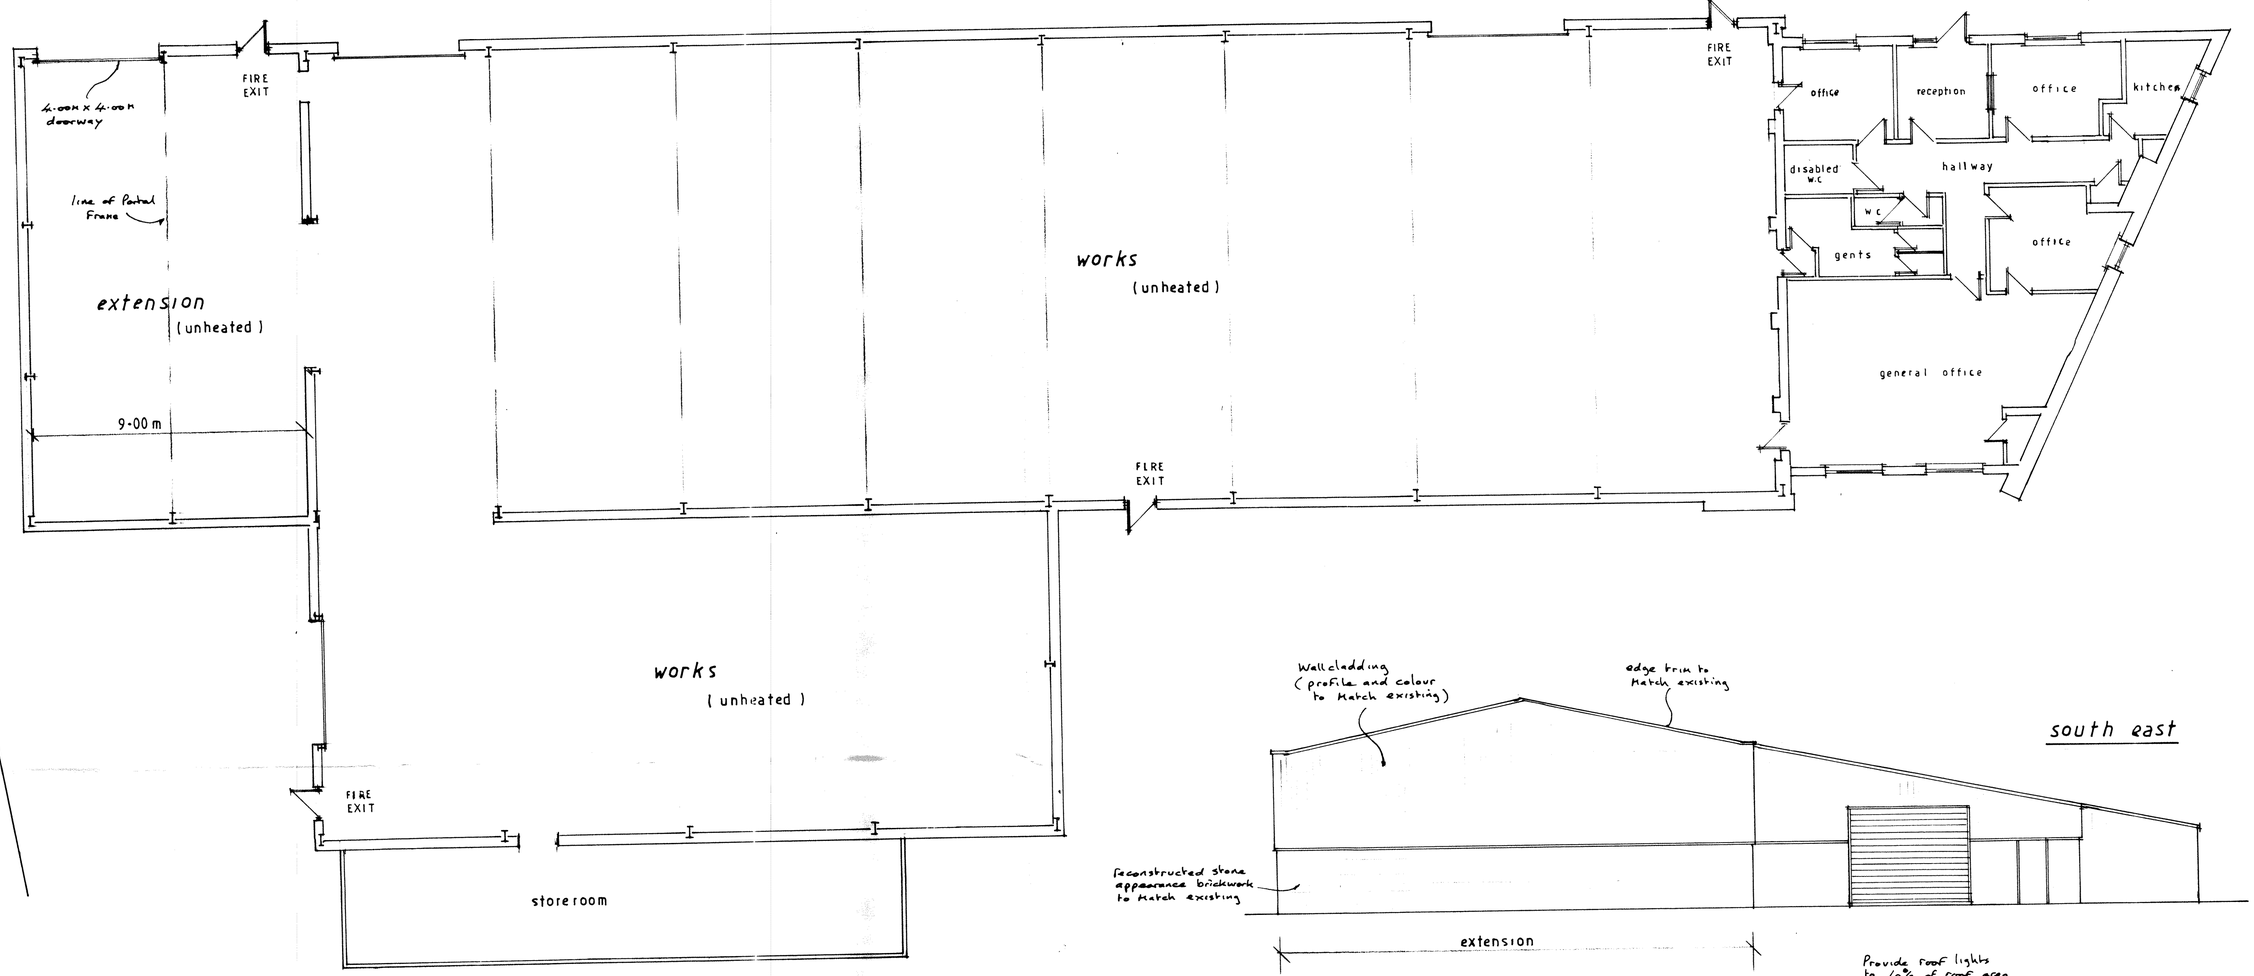


south east

south west

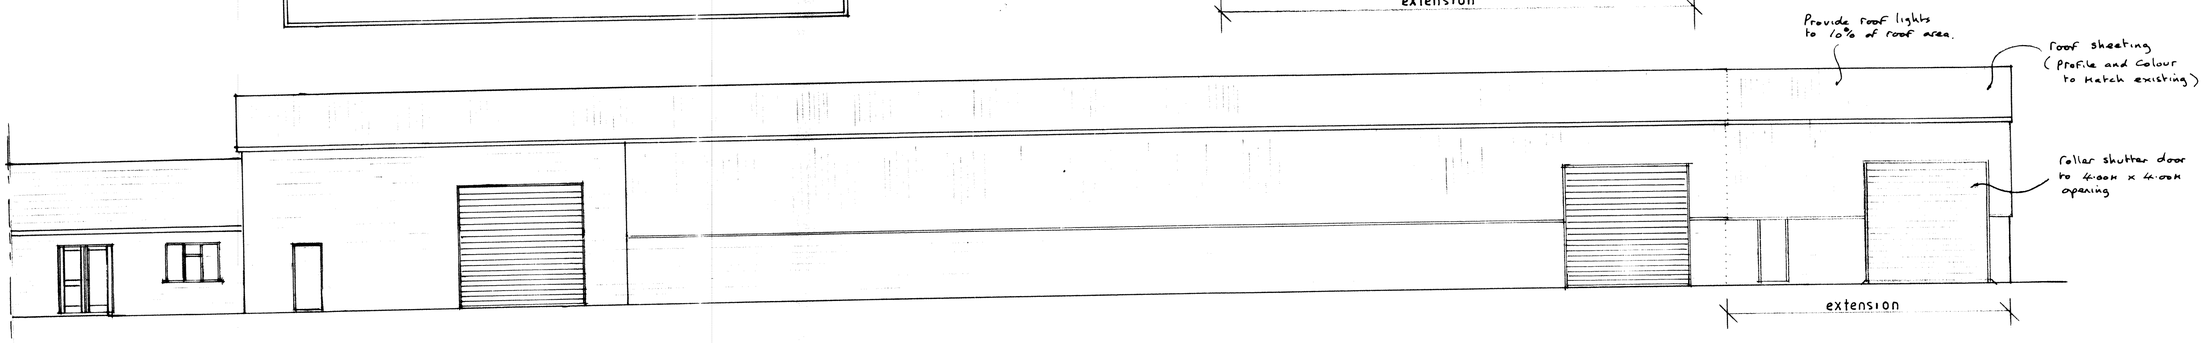

north east

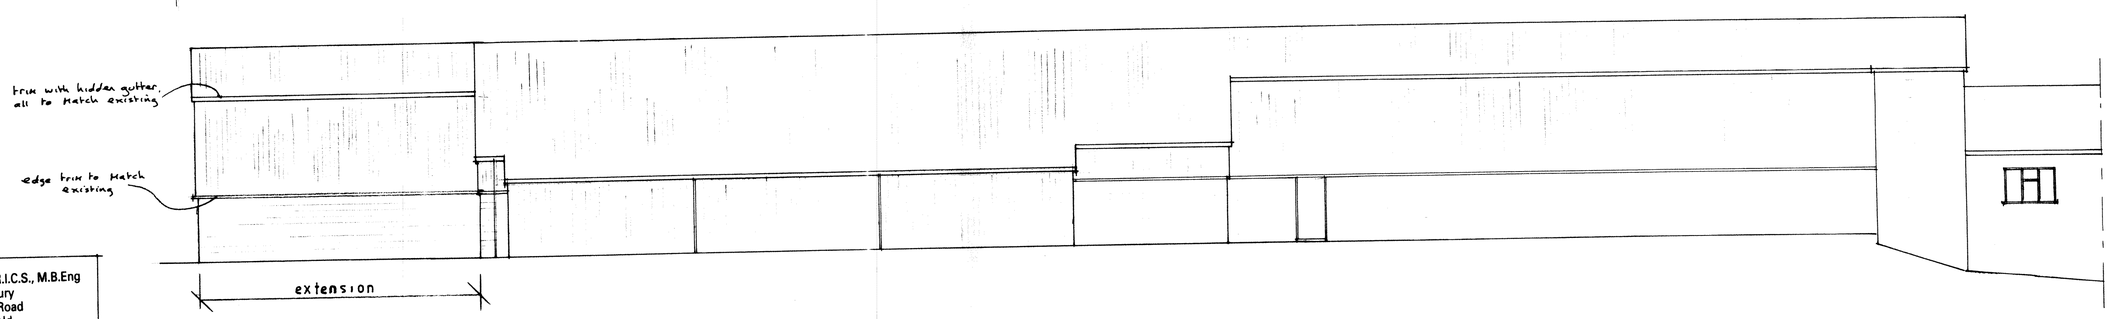

John F. Lomas. M.R.I.C.S., M.B.Eng
Rothbury
Chapel Road
Hayfield
High Peak SK22 2JF
Tel. 01663 745186