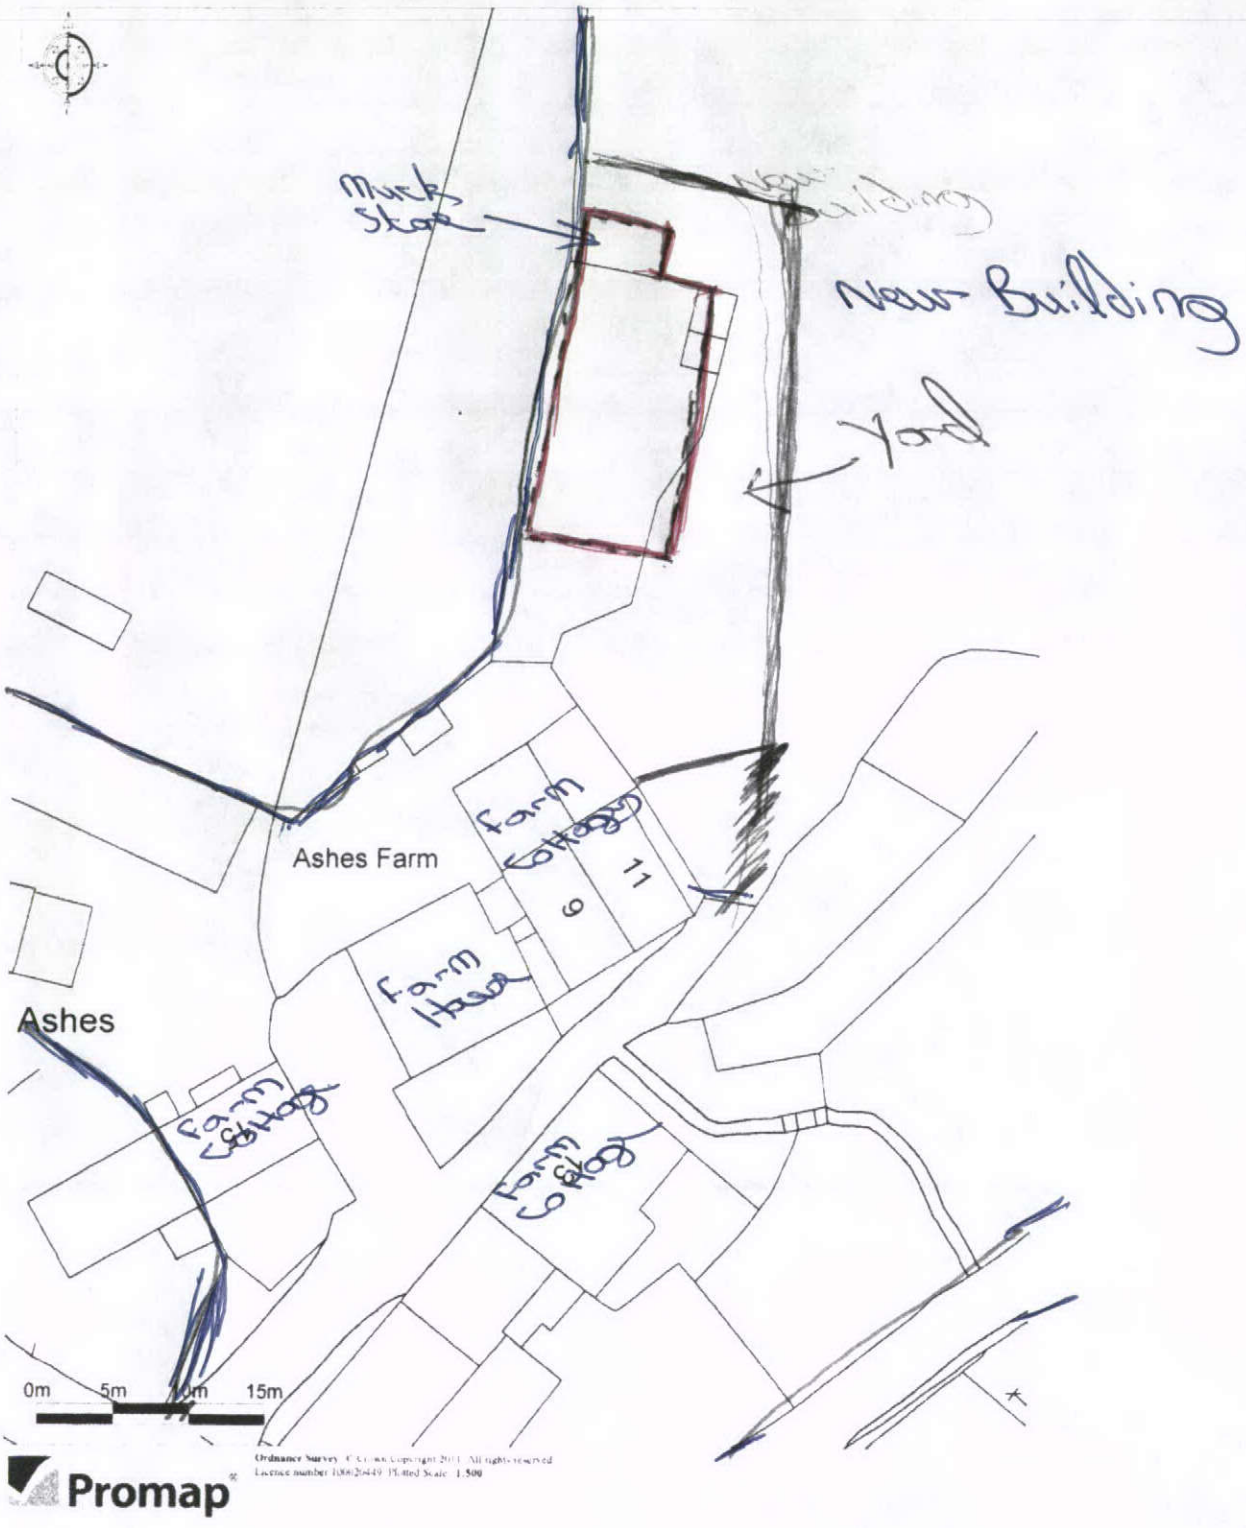

LOCATION PLAN :- SCALE 1:500.

PROPOSED CONSTRUCTION OF AGRICULTURAL BUILDING

ADJACENT TO :- 7 THE ASHES FARM GLOSSOP

BRG No 1003 P.A.