HPK/2011/0689
09 DEC 2011

PROPOSED BUILDING 1

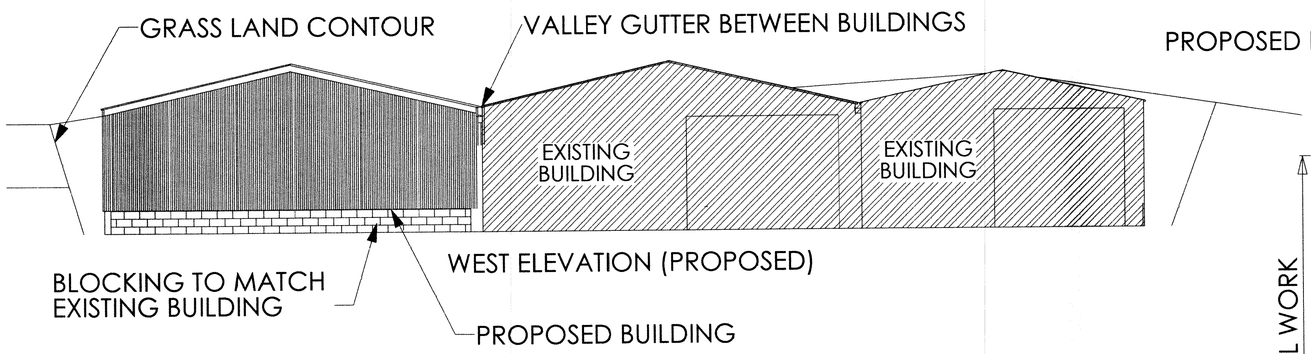

WEST ELEVATION (PROPOSED)

Construction Notes:

Foundation and Floors:
To Structural Engineers Design

Structural Steelwork:
To Structural Engineers Design

Cladding:
Roof area clad with 0.7 PVC Plastisol coated steel profile sheets factory coloured (Vandyke Brown)

Vertical area clad with 0.7 PVC Plastisol coated steel profile sheets factory coloured (Vandyke Brown)

Roof and vertical cladding coloured to meet Planning office approval

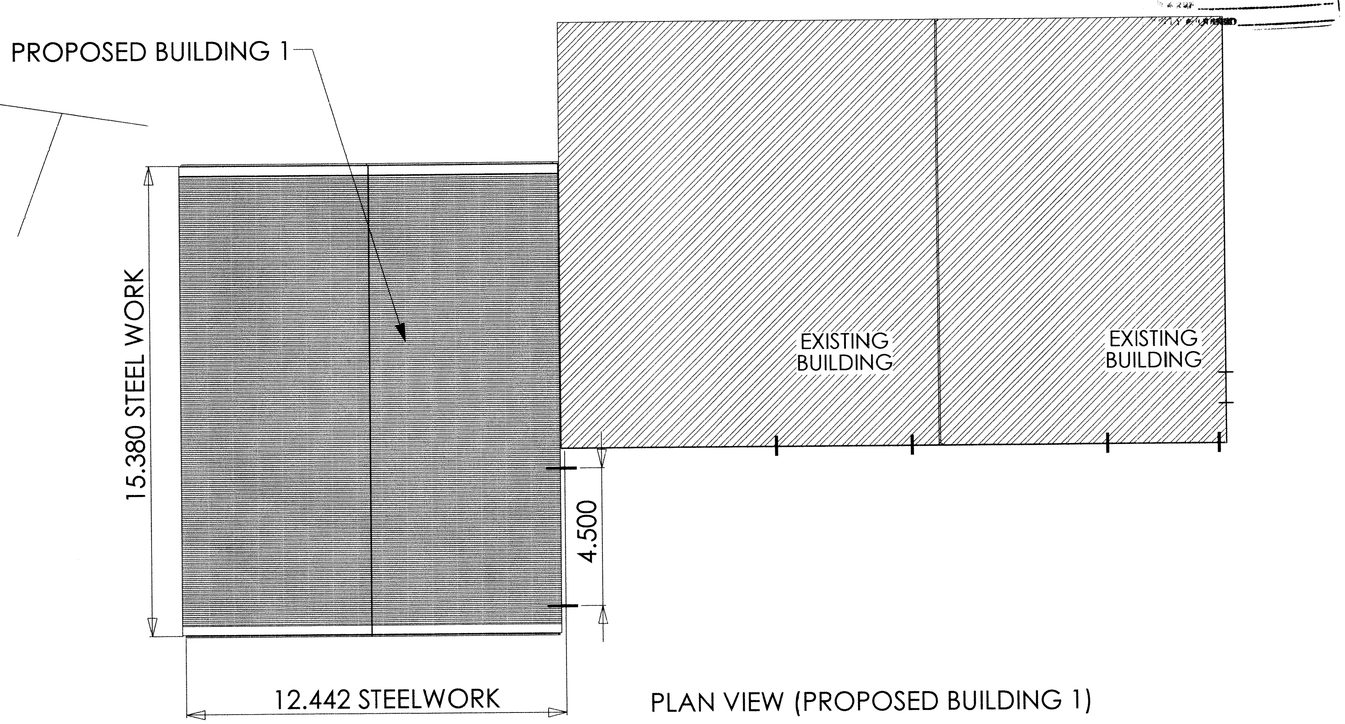

PLAN VIEW (PROPOSED BUILDING 1)

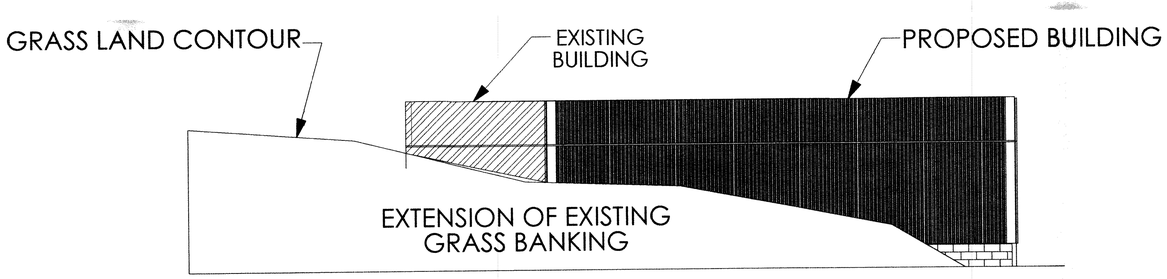

NORTH ELEVATION (PROPOSED)

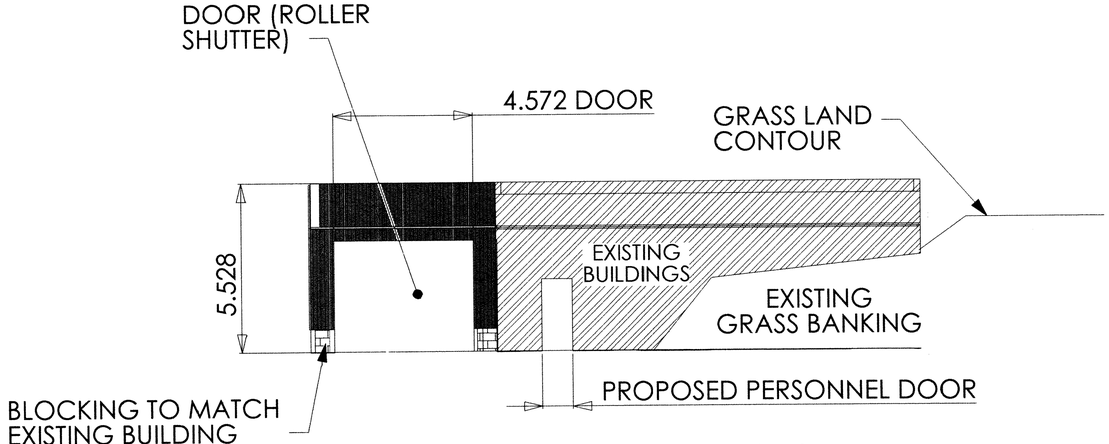

SOUTH ELEVATION(PROPOSED)

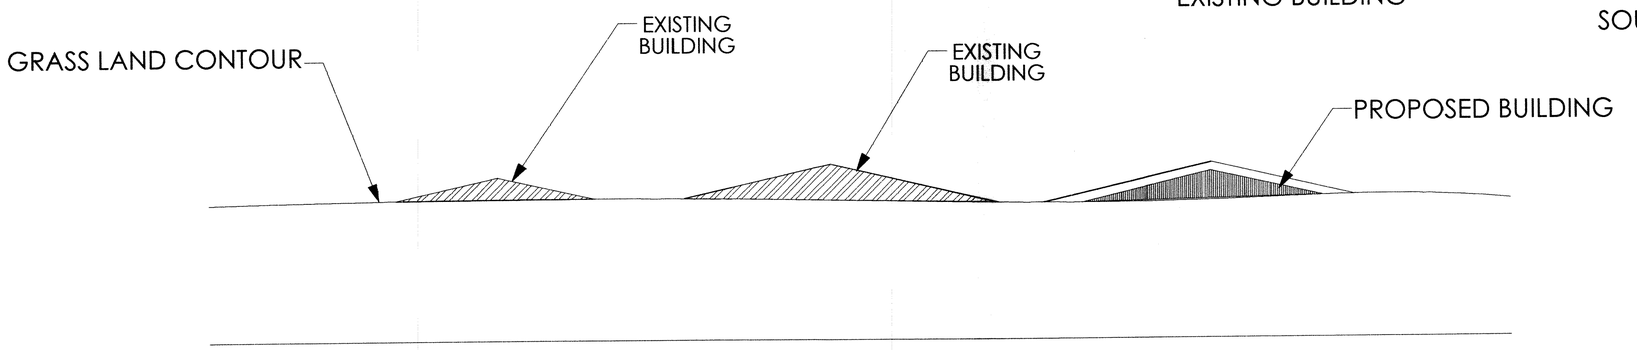

EAST ELEVATION (PROPOSED)
THIS VIEW IS OBSTRUCTED BY EXISTING GRASS BANK

ALL DIMENSIONS IN METERS UNLESS OTHERWISE STATED

ALL DIMENSION SUBJECT TO A MANUFACTURING TOLERANCE OF +/- 5% UNLESS OTHERWISE STATED

DOCUMENT REFERENCE NUMBER: A4

Mr P Ryder

Proposed Replacement of Exsisting Agricultral Storage Units
Stable Lane, Burbage, Buxton SK17 6UF

DRAWN DATE: 22-11-2011	A1
WEIGHT:	SCALE:1:100 SHEET 3 OF 4