HPK/2011/0691
COUNCIL
12 DEC 2011
FILE REF
REPLY REQUIRED
no. 61 no 59

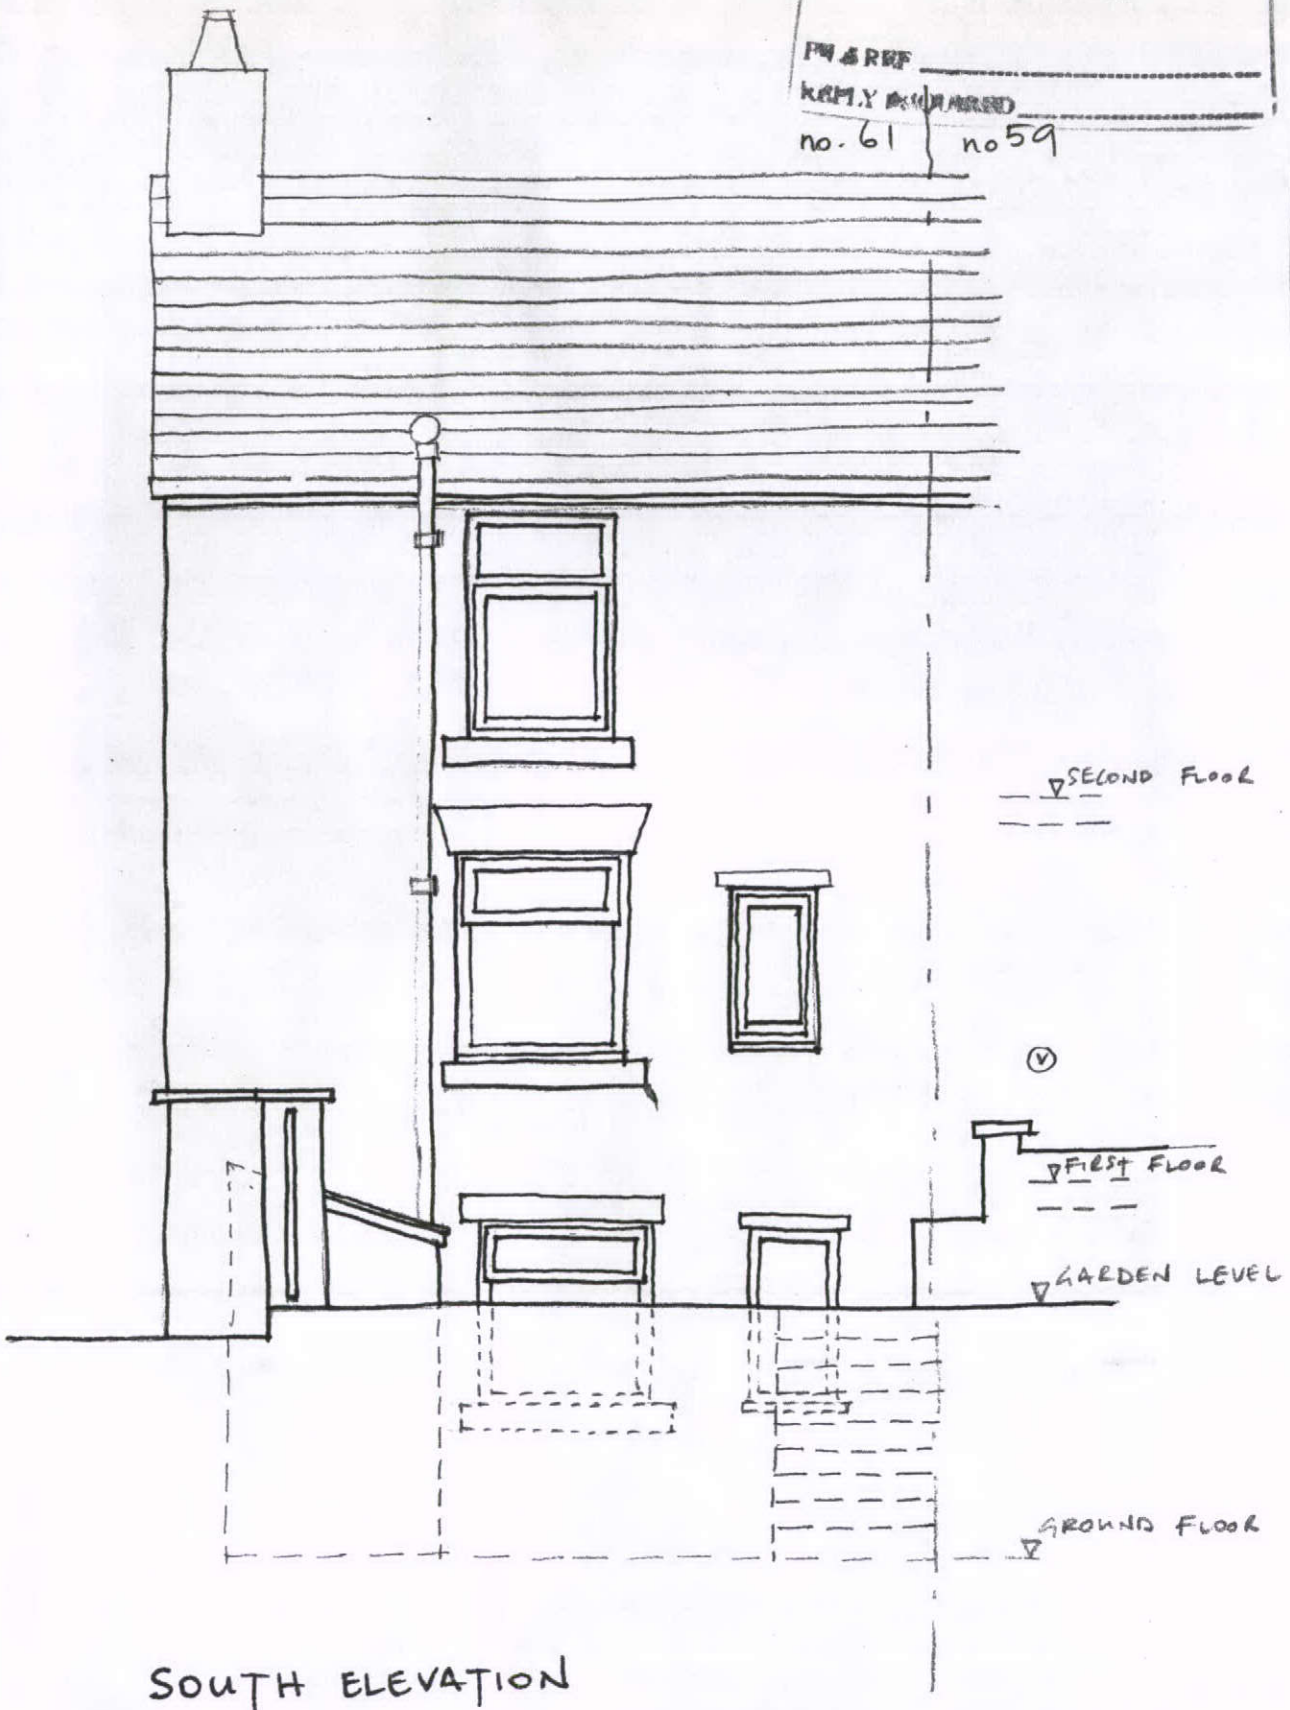

SOUTH ELEVATION
AS EXISTING
1:50