HPK/2011/0691

HIGH PEAK BOROUGH COUNCIL
CLASSIFIED
RECEIVED
12 DEC 2011
FILE REF
REPLY REQUIRED

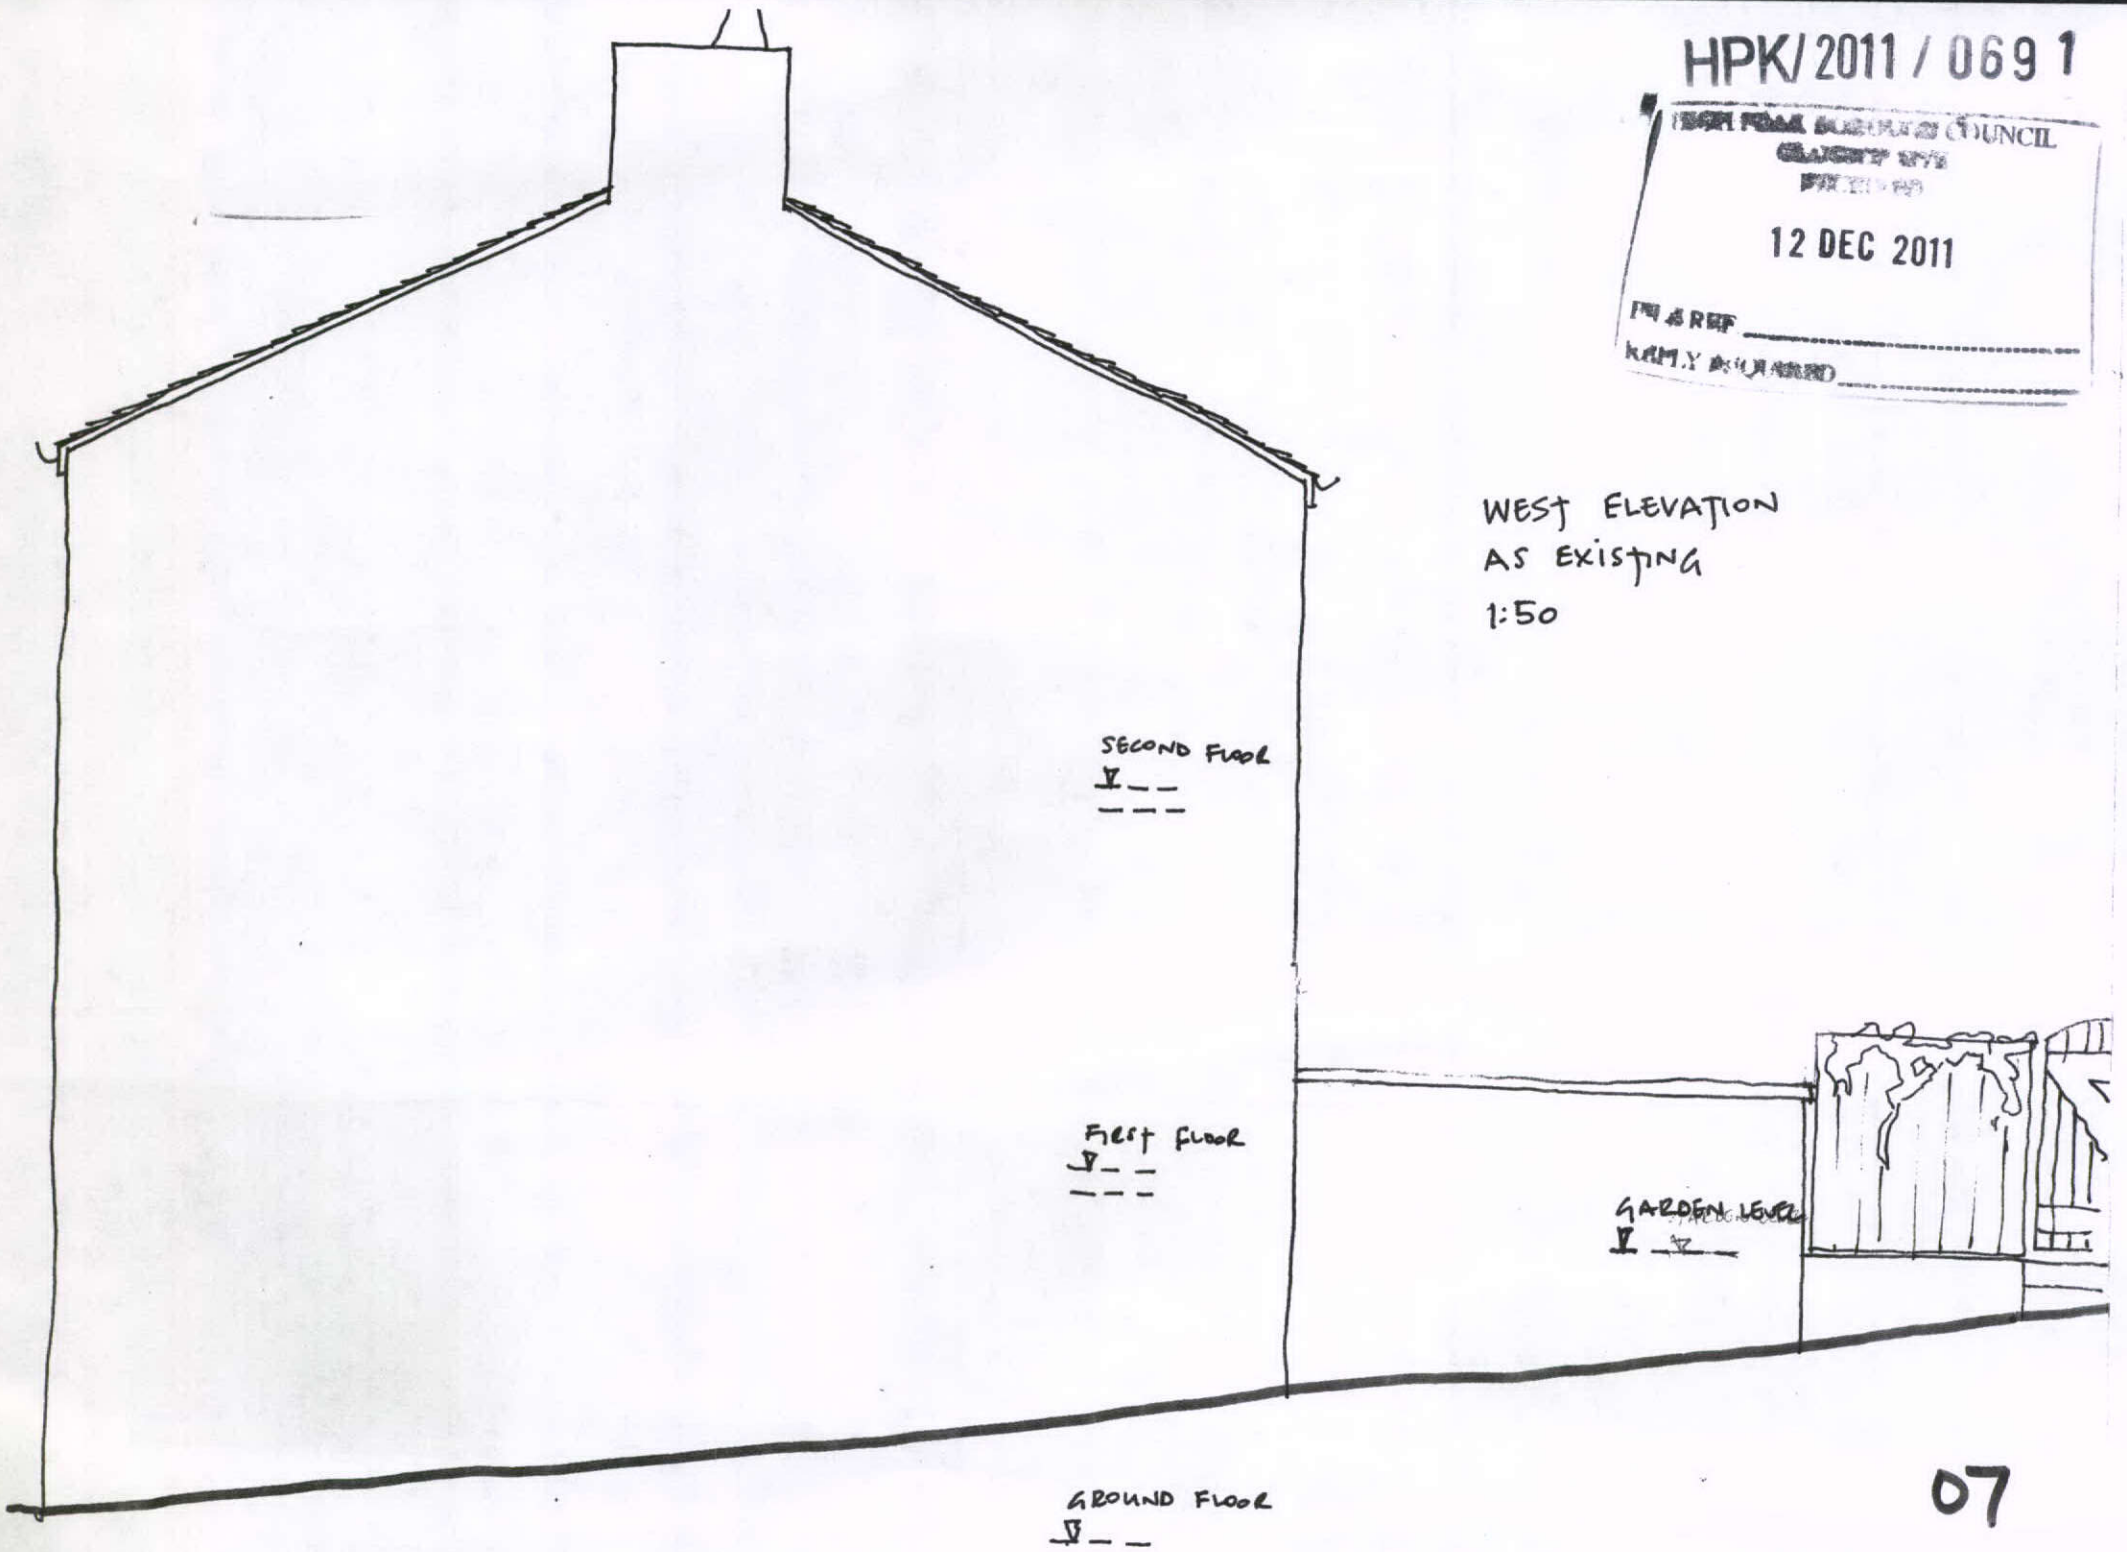

WEST ELEVATION
AS EXISTING
1:50

07