Location plan

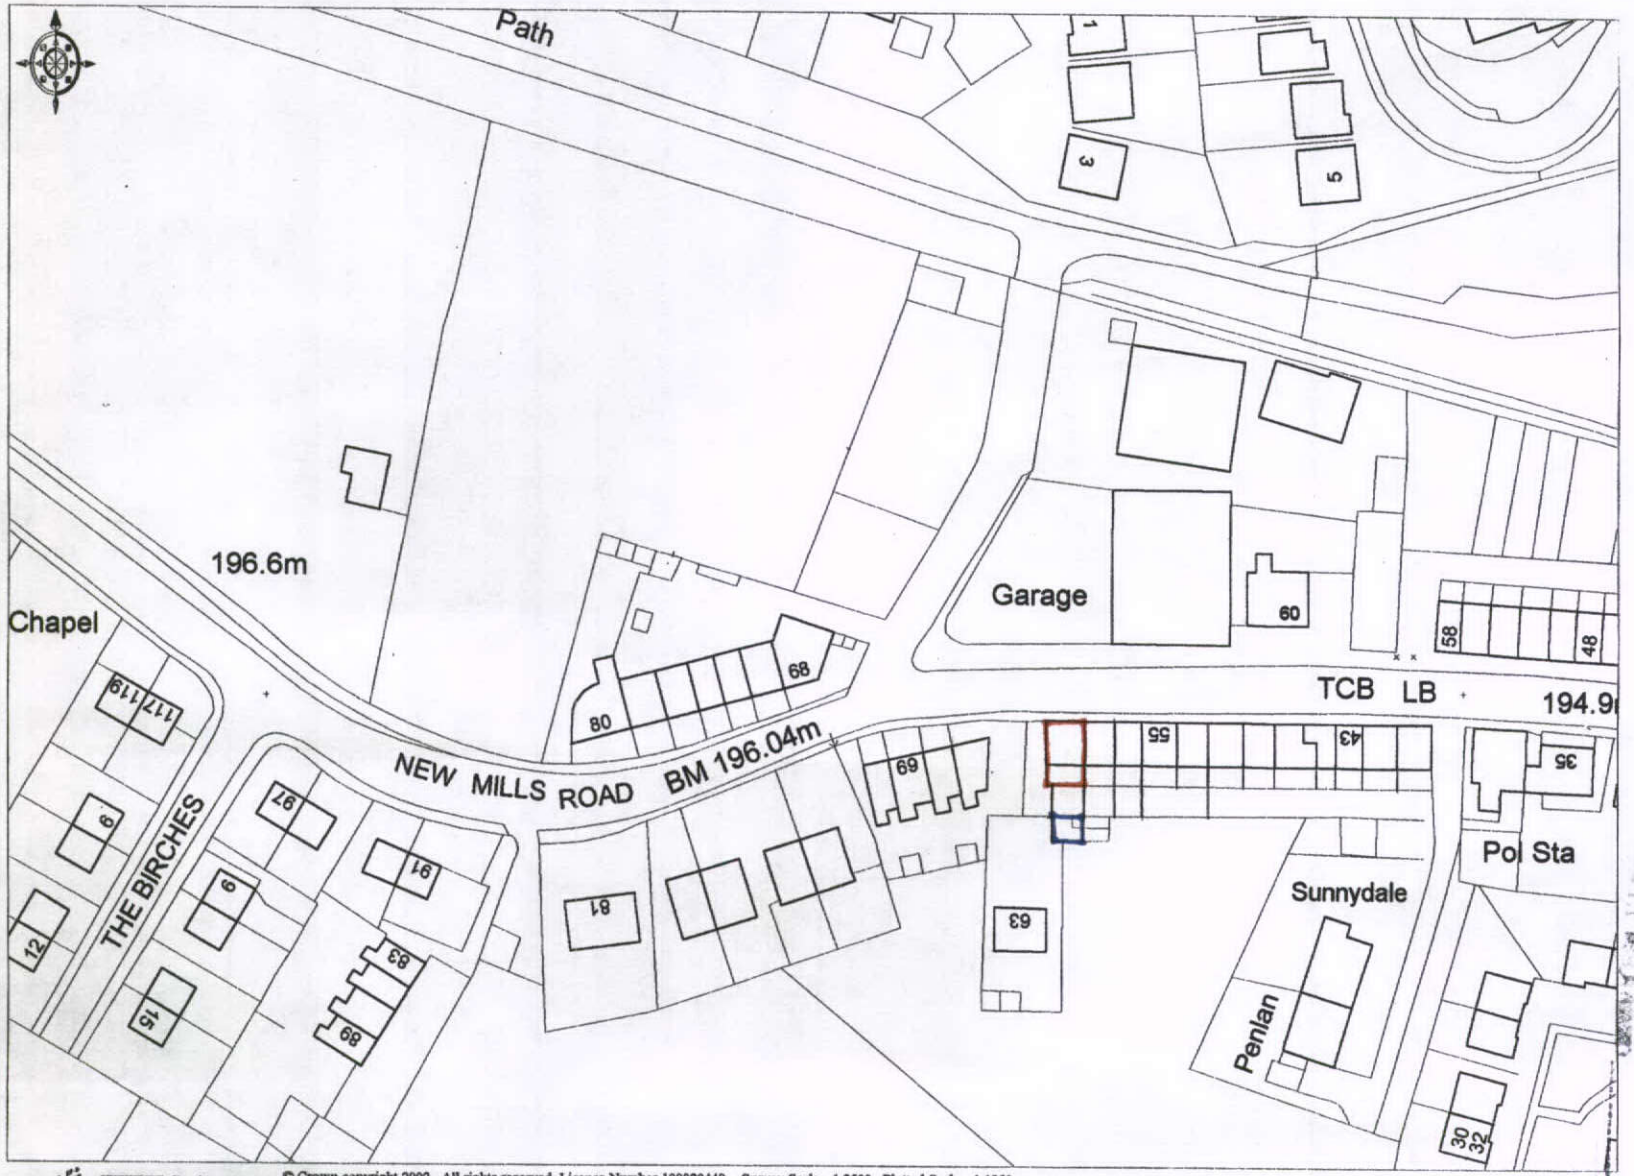

© Crown copyright 2002. All rights reserved. Licence Number 100020449. Survey Scale - 1:2500 Plotted Scale - 1:1250

Land at 61 New Mills Road, Hayfield

HPK/2011/0691
12 DEC 2011