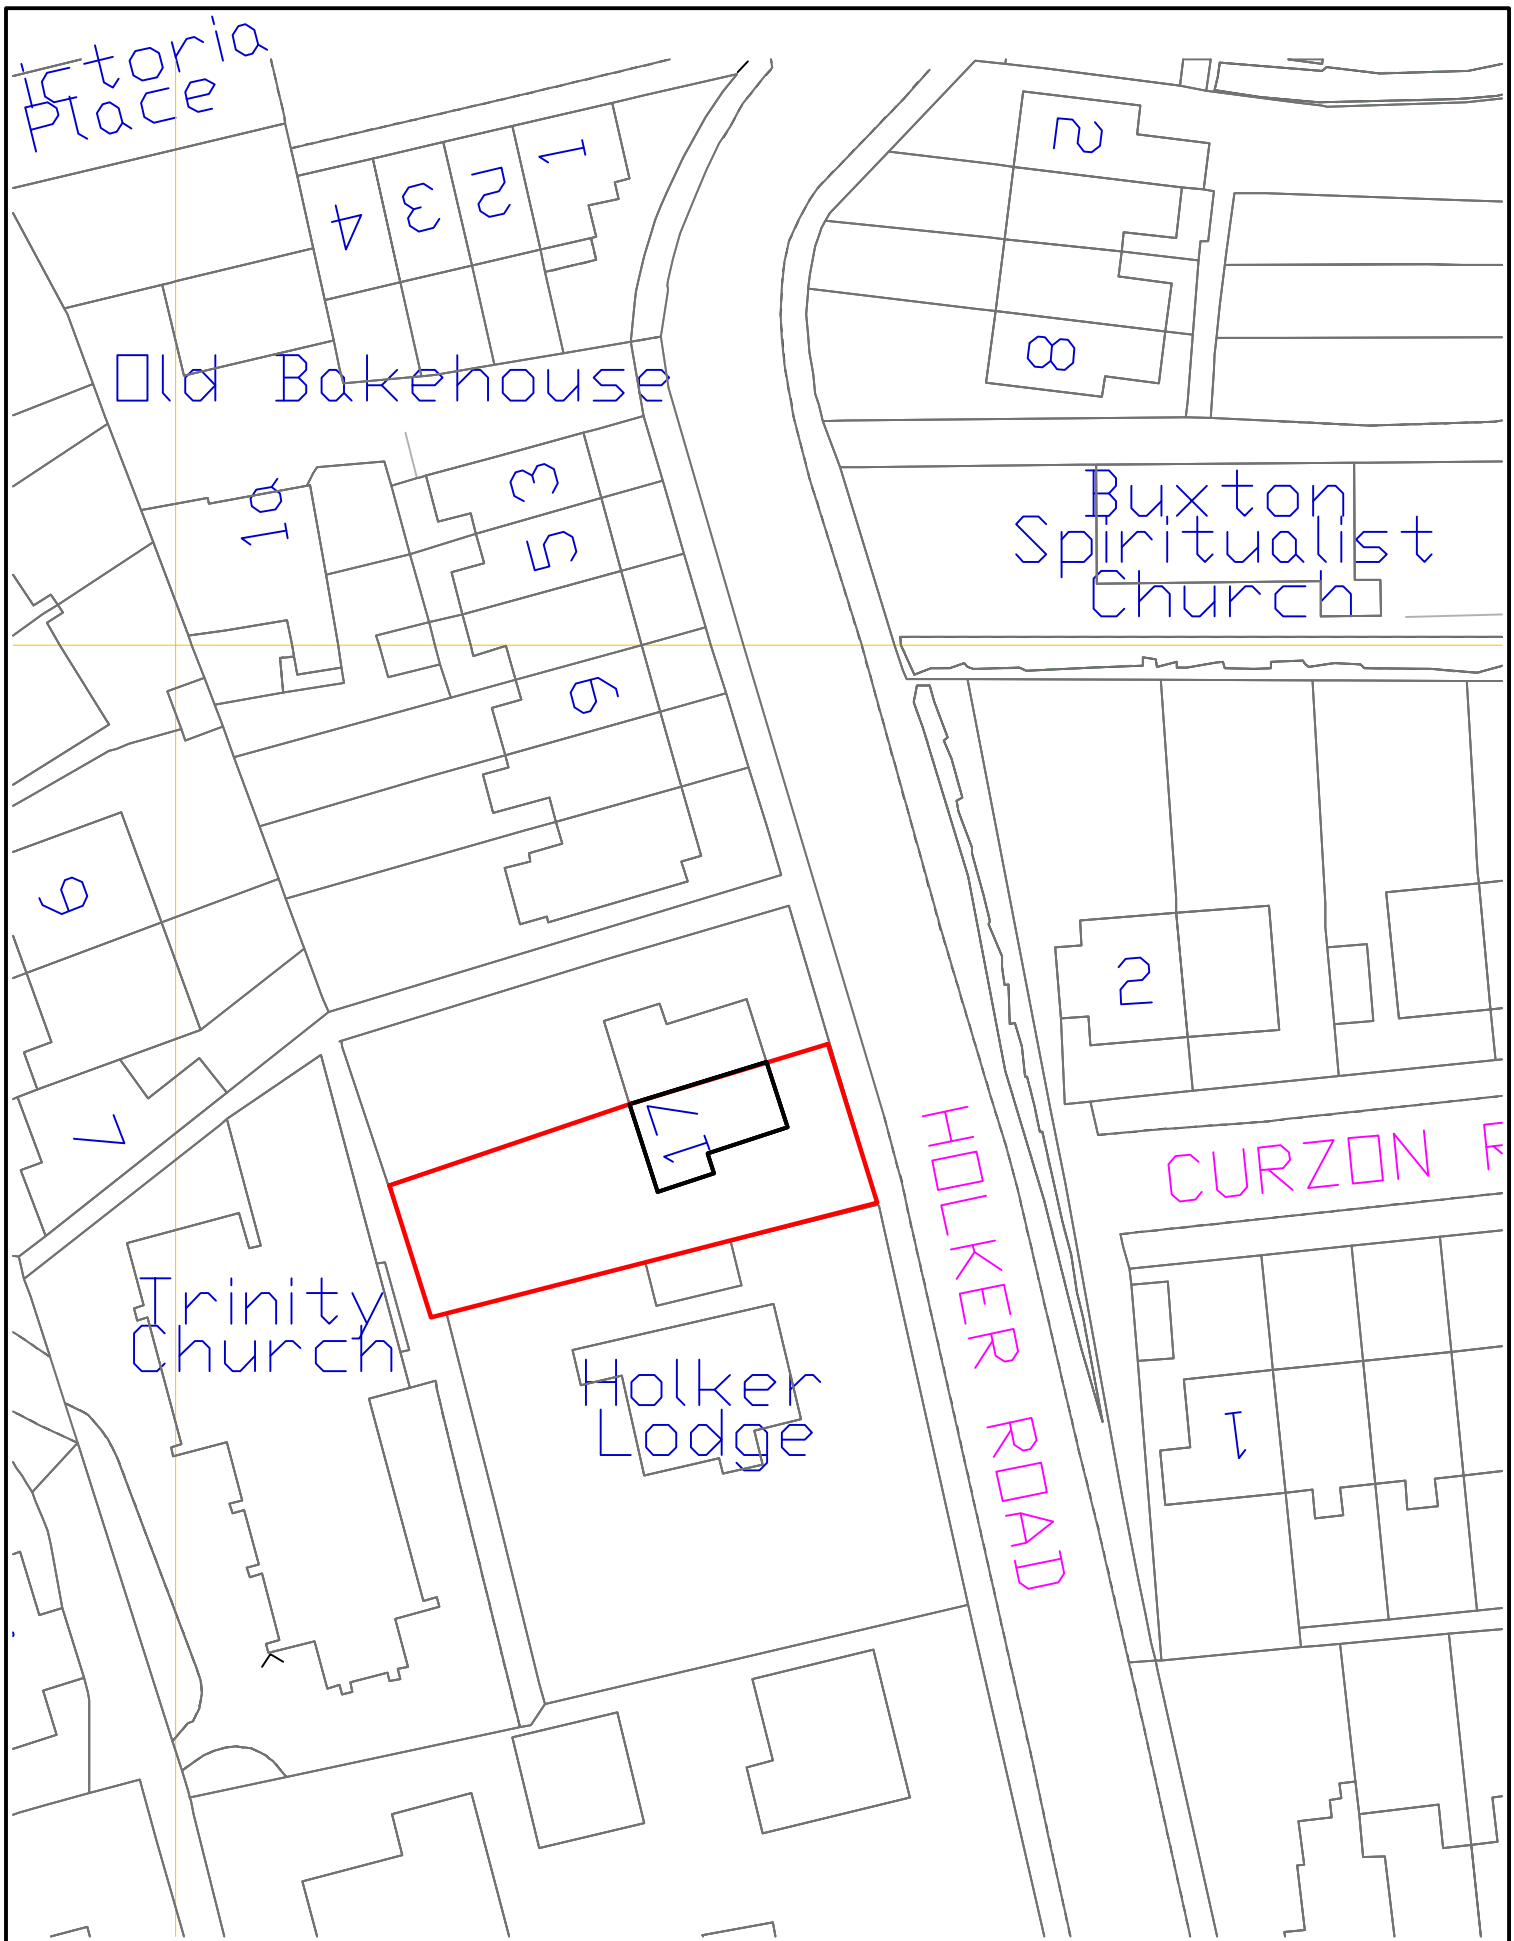

BLOCK PLAN
17 Holker Road, Buxton. SK17 6QN
Streetwise Licence No: 100047474
SCALE: 1:500

PEAK DRAWING AND DESIGN LTD
Larks Rise
The Dukes Drive
Ashford in the Water
DE45 1QQ