HPK/2011/0617
COUNCIL
19 DEC 2011

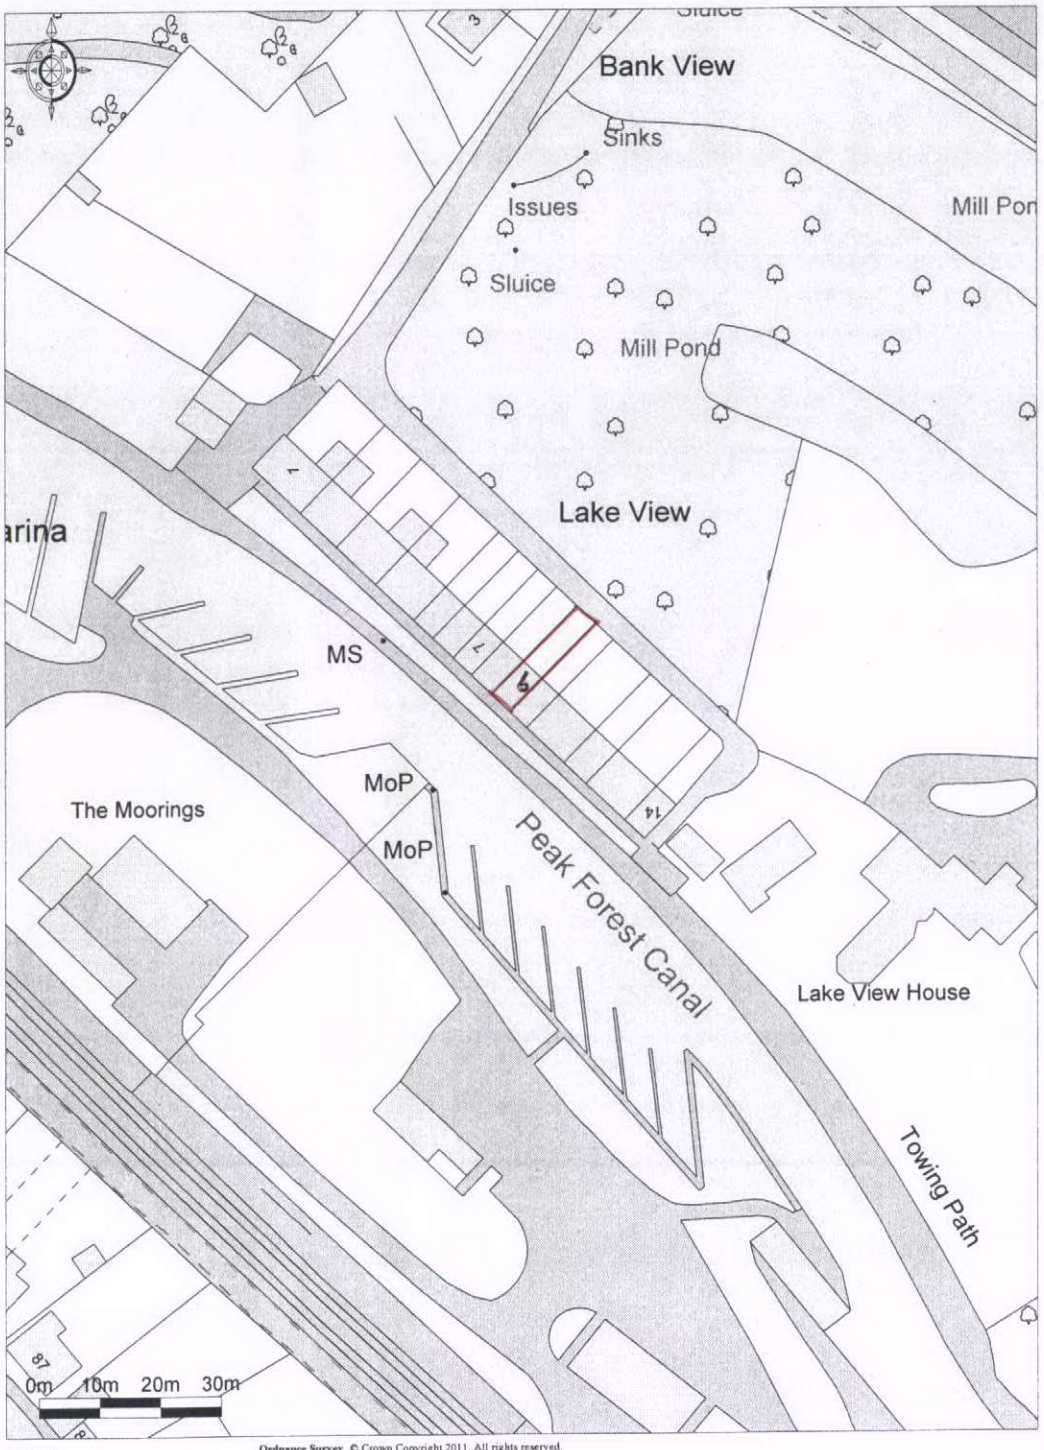

Ordnance Survey © Crown Copyright 2011. All rights reserved.
Licence number 100020449. Plotted Scale - 1:1250
Promap®