North Facing Elevation Scale: 1:100

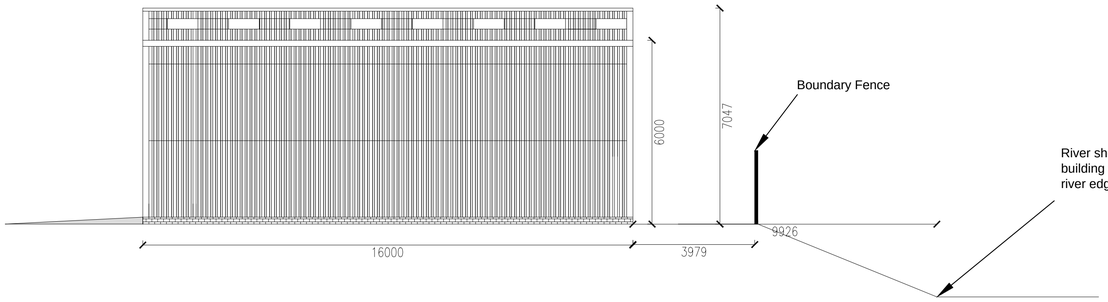

South Facing Elevation Scale: 1:100

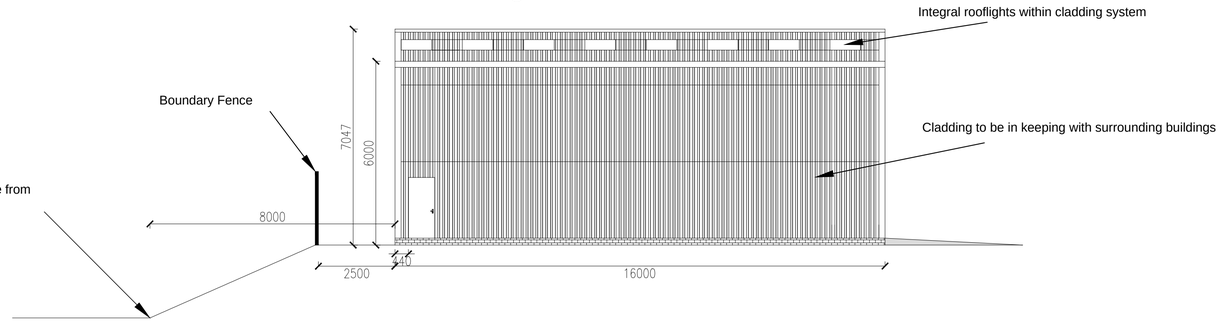

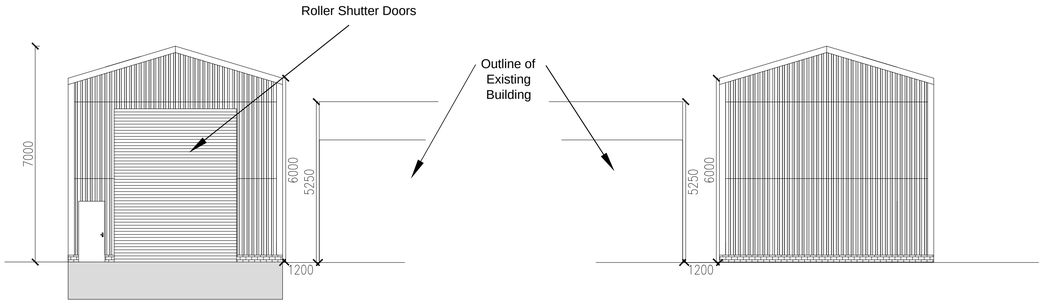

East Facing Elevation

West Facing Elevation

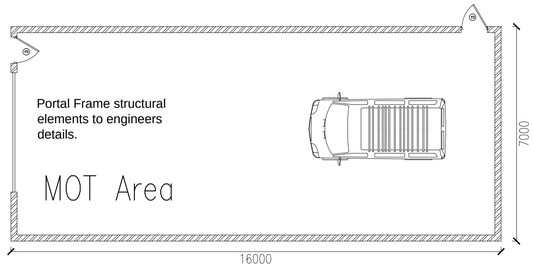

Plan of MOT Area

Location Plan 1:250



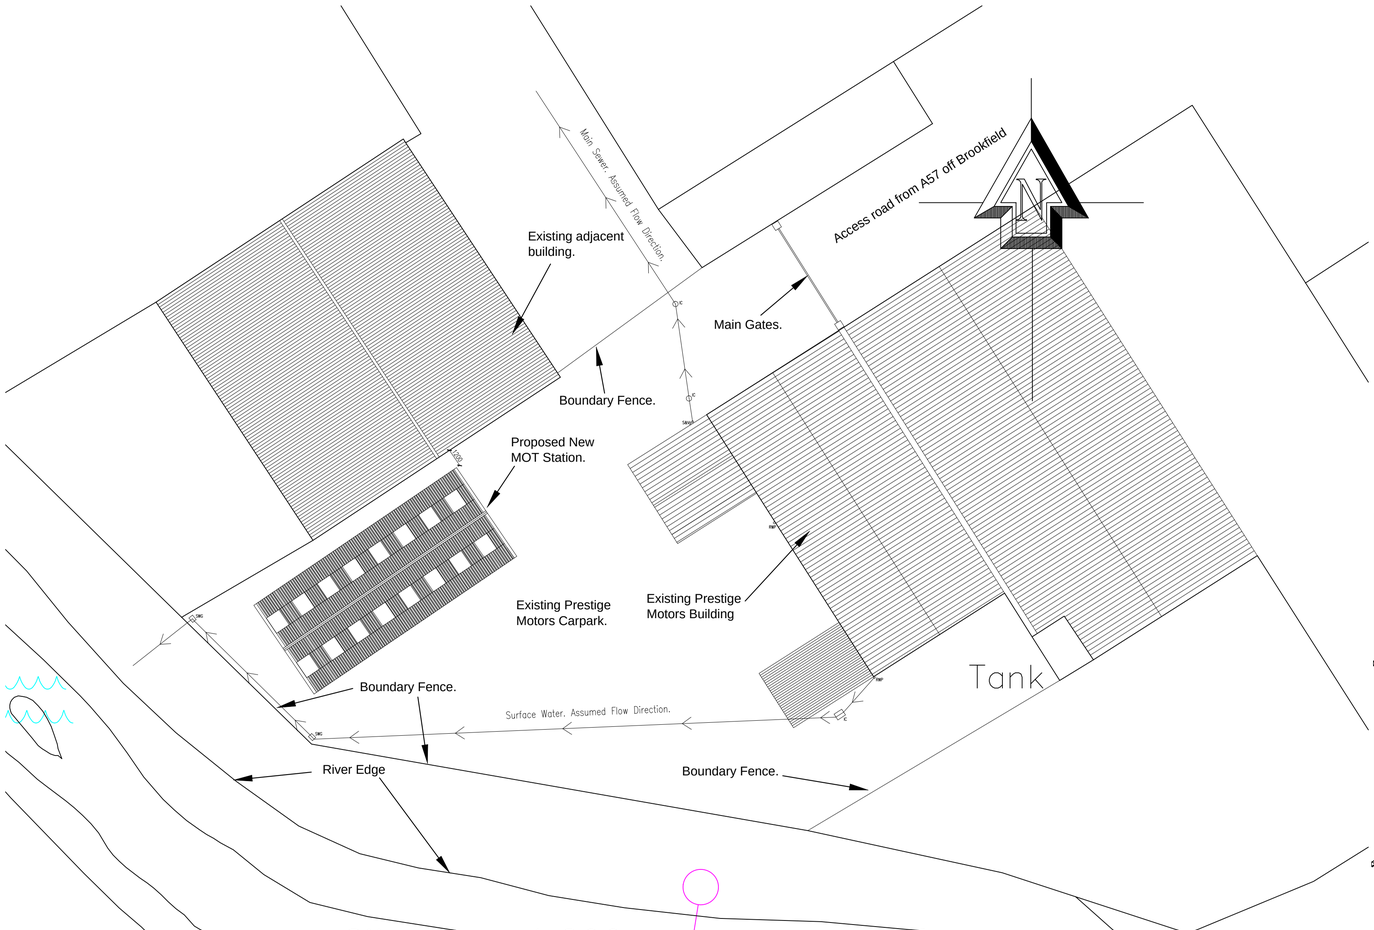

Site Plan 1:200

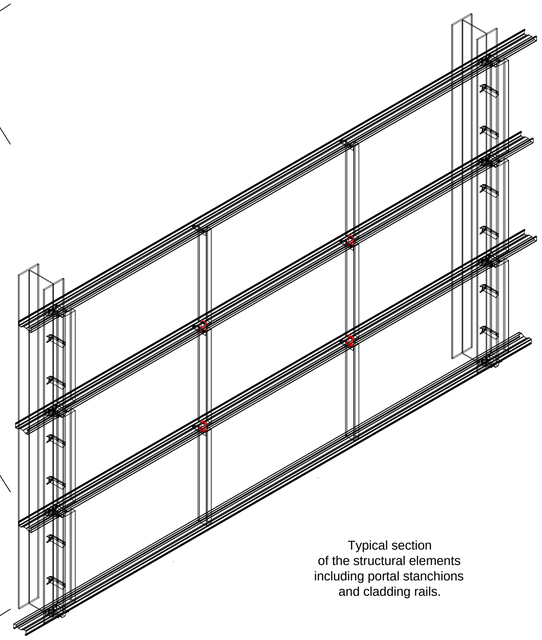

Typical section
of the structural elements
including portal stanchions
and cladding rails.

This drawing is for planning purposes only.

Cladding to be coated metal sheeting to match adjacent building, samples are to be submitted for planning approval before work commences.

Design of foundations and structural elements to engineers details.

Main entrance to MOT station to be roller shutters.

There are no trees contained within the site.

A Flood Risk Assessment is required from the Environment Agency to go with this application.

Project: New MOT Station.	
Client: Mr David Barber Premier Motors, Brookfield, Glossop Derbyshire SK13 6JF	
Scale: Indicated	Konzept Architectural Design 4 Rowan Walk Hadfield Glossop Derbyshire SK13 2HB Mobile: 07949 105 039
Date: 19/ 09 /2011	
Details: Elevations & Plan Layouts	
DWG No: 127	