HPK/2011/0702
COUNCIL
16 DEC 2011
REF
REPLY REQUIRED

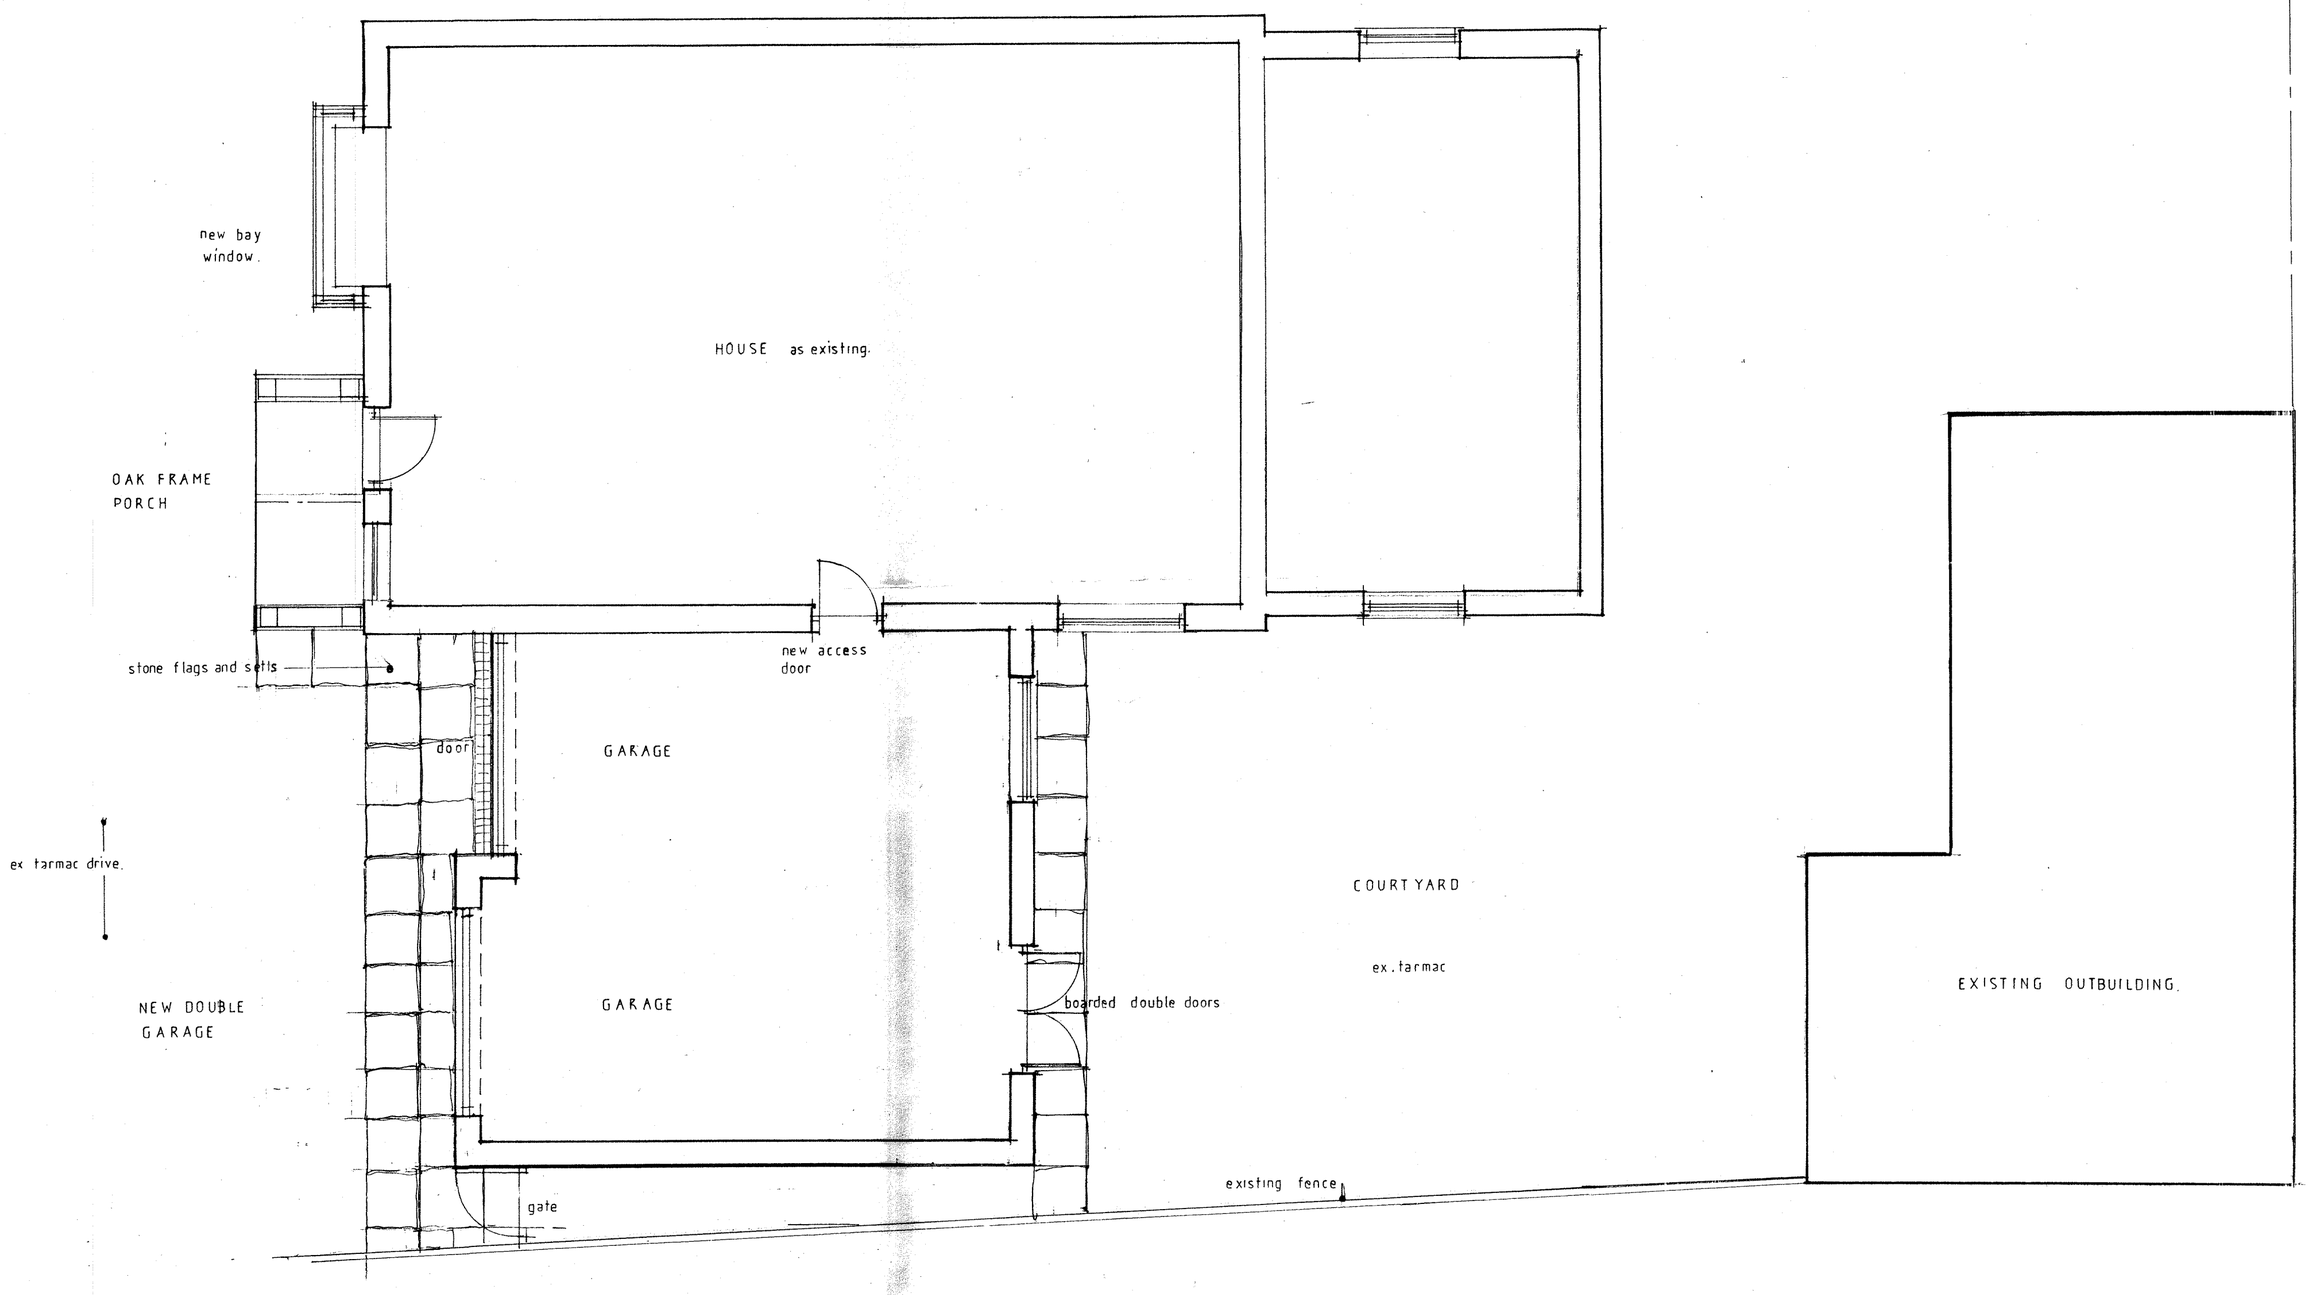

SITE PLAN 1:50.

Richard Fay Architecture & Design
No. 90
Windlehurst Road
High Lane
Disley
Cheshire SK6 8AE
Telephone: 07932 624015

CLIENT: MR. I. WRIGHT ~ 80 MANCHESTER RD, CHAPEL-EN-LE FRITH	
DRAWING: EX & PROPOSED PLANS & ELEVATIONS	
SCALE: 1:50 1:100	DATE: JUNE 2011
DRAWING No: IW.01	REVISION:
AMENDMENTS:	

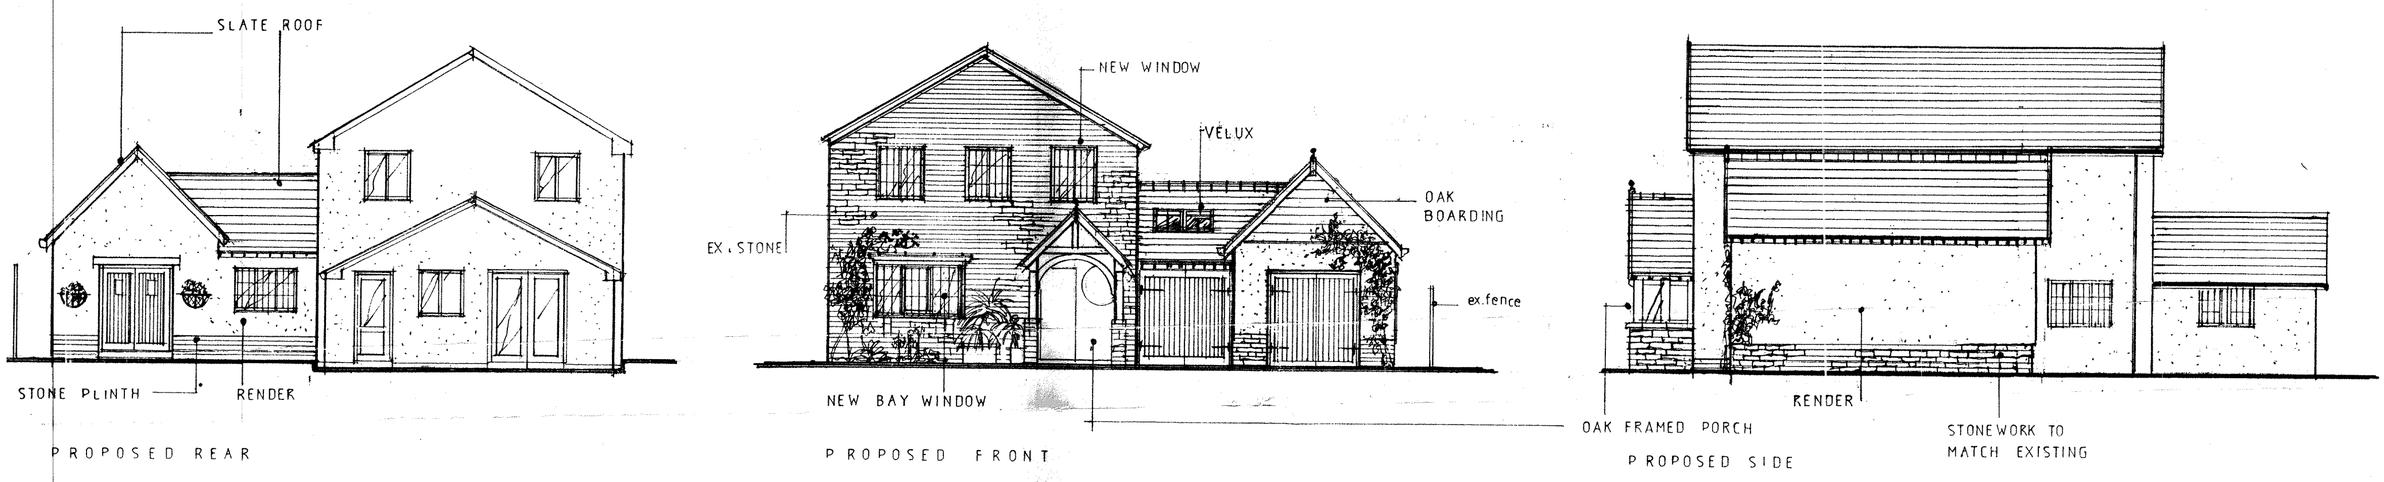

PROPOSED REAR

PROPOSED FRONT

PROPOSED SIDE

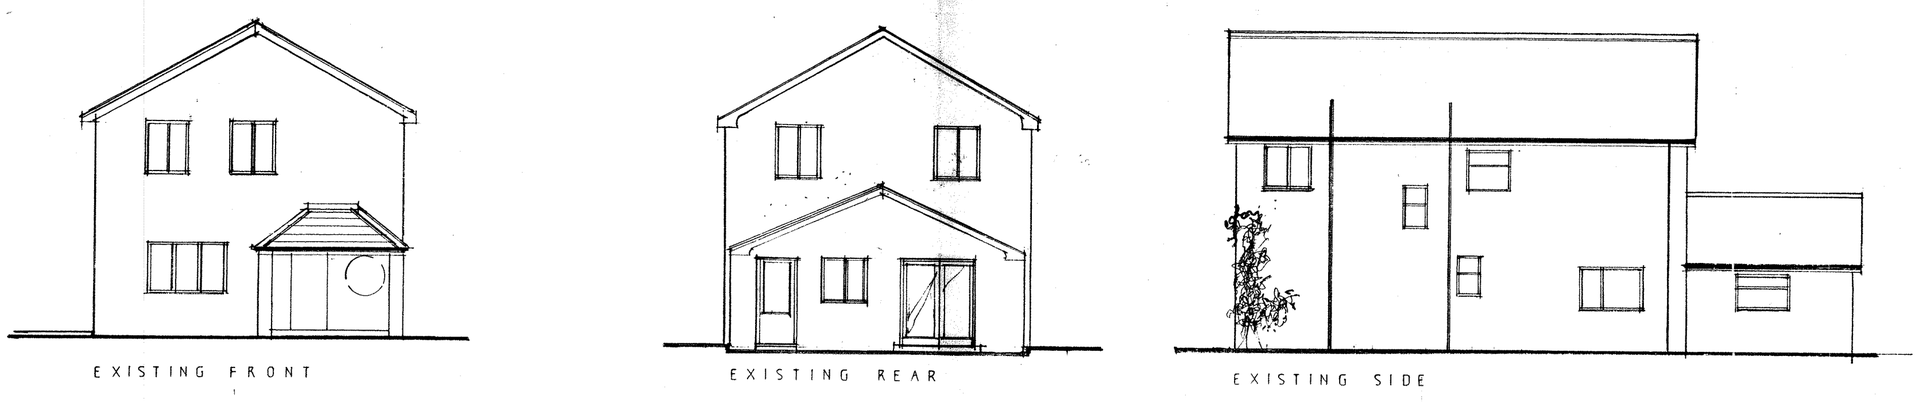

EXISTING FRONT

EXISTING REAR

EXISTING SIDE