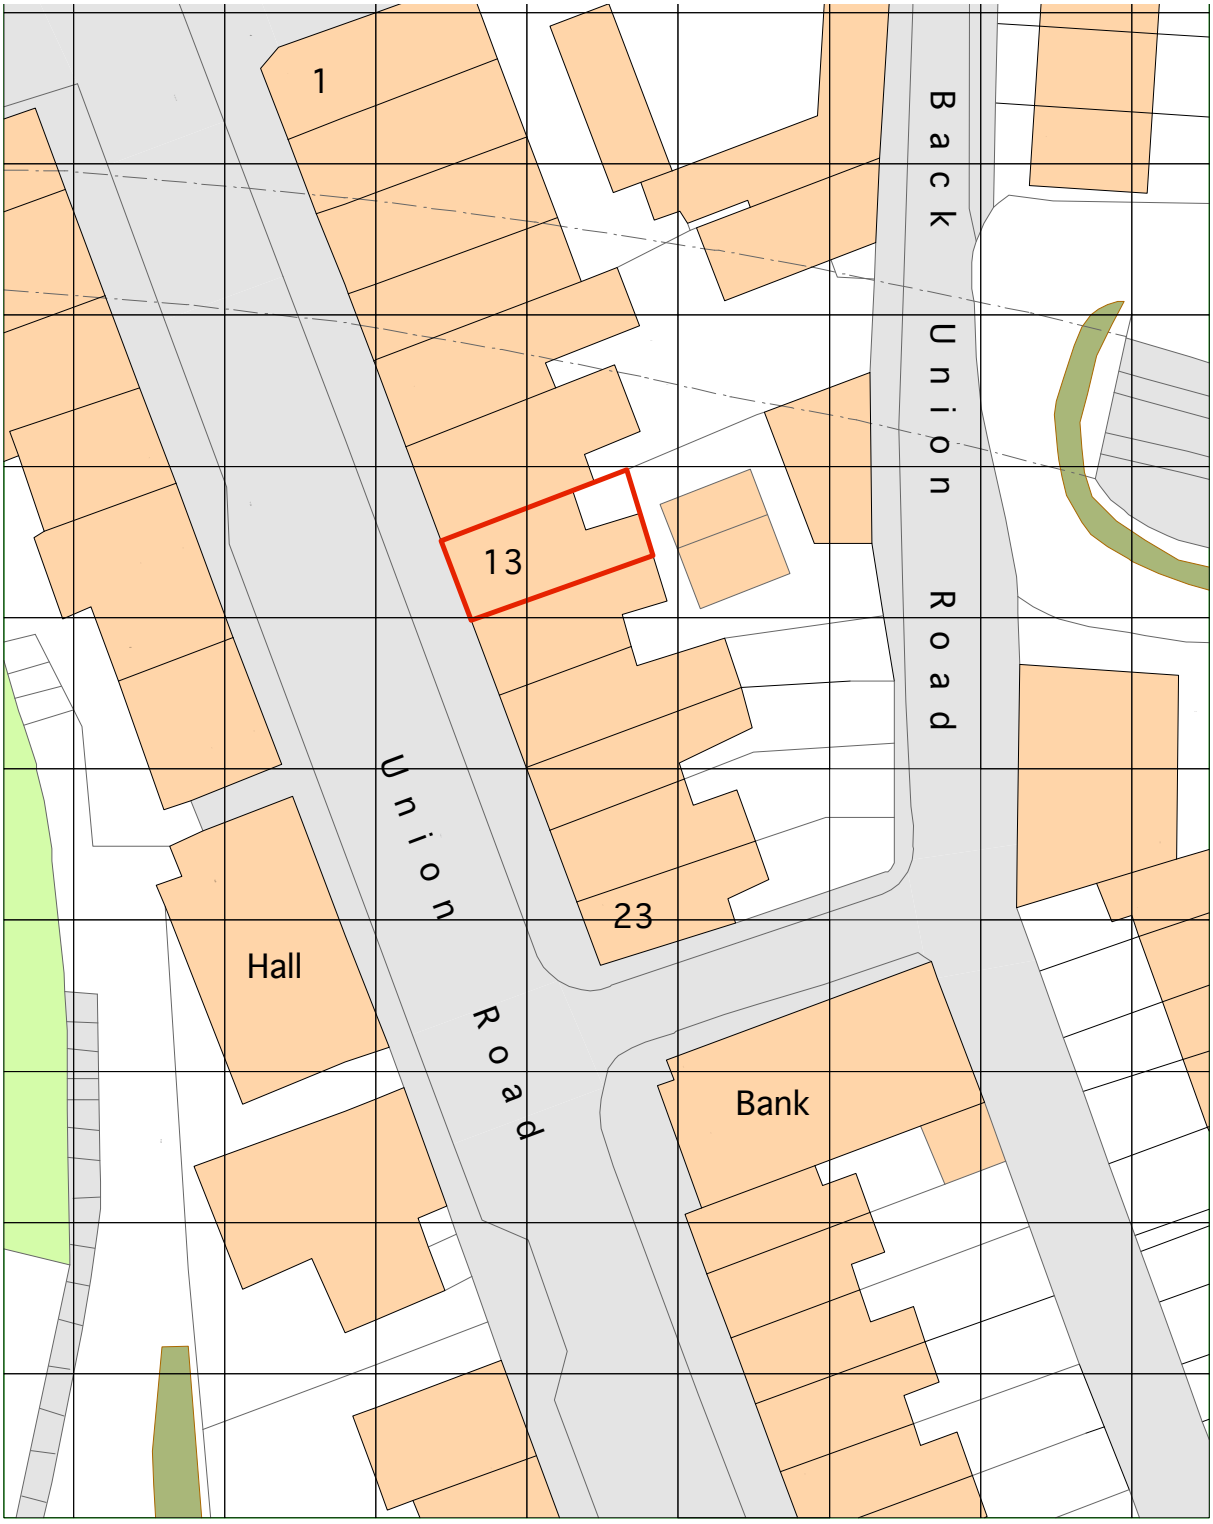


Ordnance Survey, (c) Crown Copyright 2011. All rights reserved. Licence number 100020449

Mattin MacLean Ltd
Chartered Architects
1 Market Street, Whaley Bridge
High Peak, SK23 7AA
Tel: 01663 733336 Fax: 01663 719916
Email: rvm@mattinmaclean.co.uk

N

0 1 2 3 4 5 6 7 8 9 10 20m

A4 original

Project: 13 Union Road, New Mills, SK22 3EL			Job No: M1117
Title: Change of Use; Block Plan			Date: Nov 11
			Scale: 1:500
Category	CiSfb Element	Sequential No: 02	Revision

THESE DWGS. ARE FOR PLANNING APPROVAL ONLY AND SHOULD NOT BE USED FOR ANY OTHER PURPOSE WITHOUT PRIOR CONSENT OF THE ARCHITECT.