HPK/2011/0070

HPK/2011/0070

14 FEB 2011

Prposed New Detached House
at Plot 2 Rear of 4 Pyegrove
Glossop for Ms Gill Taylor
LOCATION PLAN
SCALE 1/1250
(Outline Applic ation)

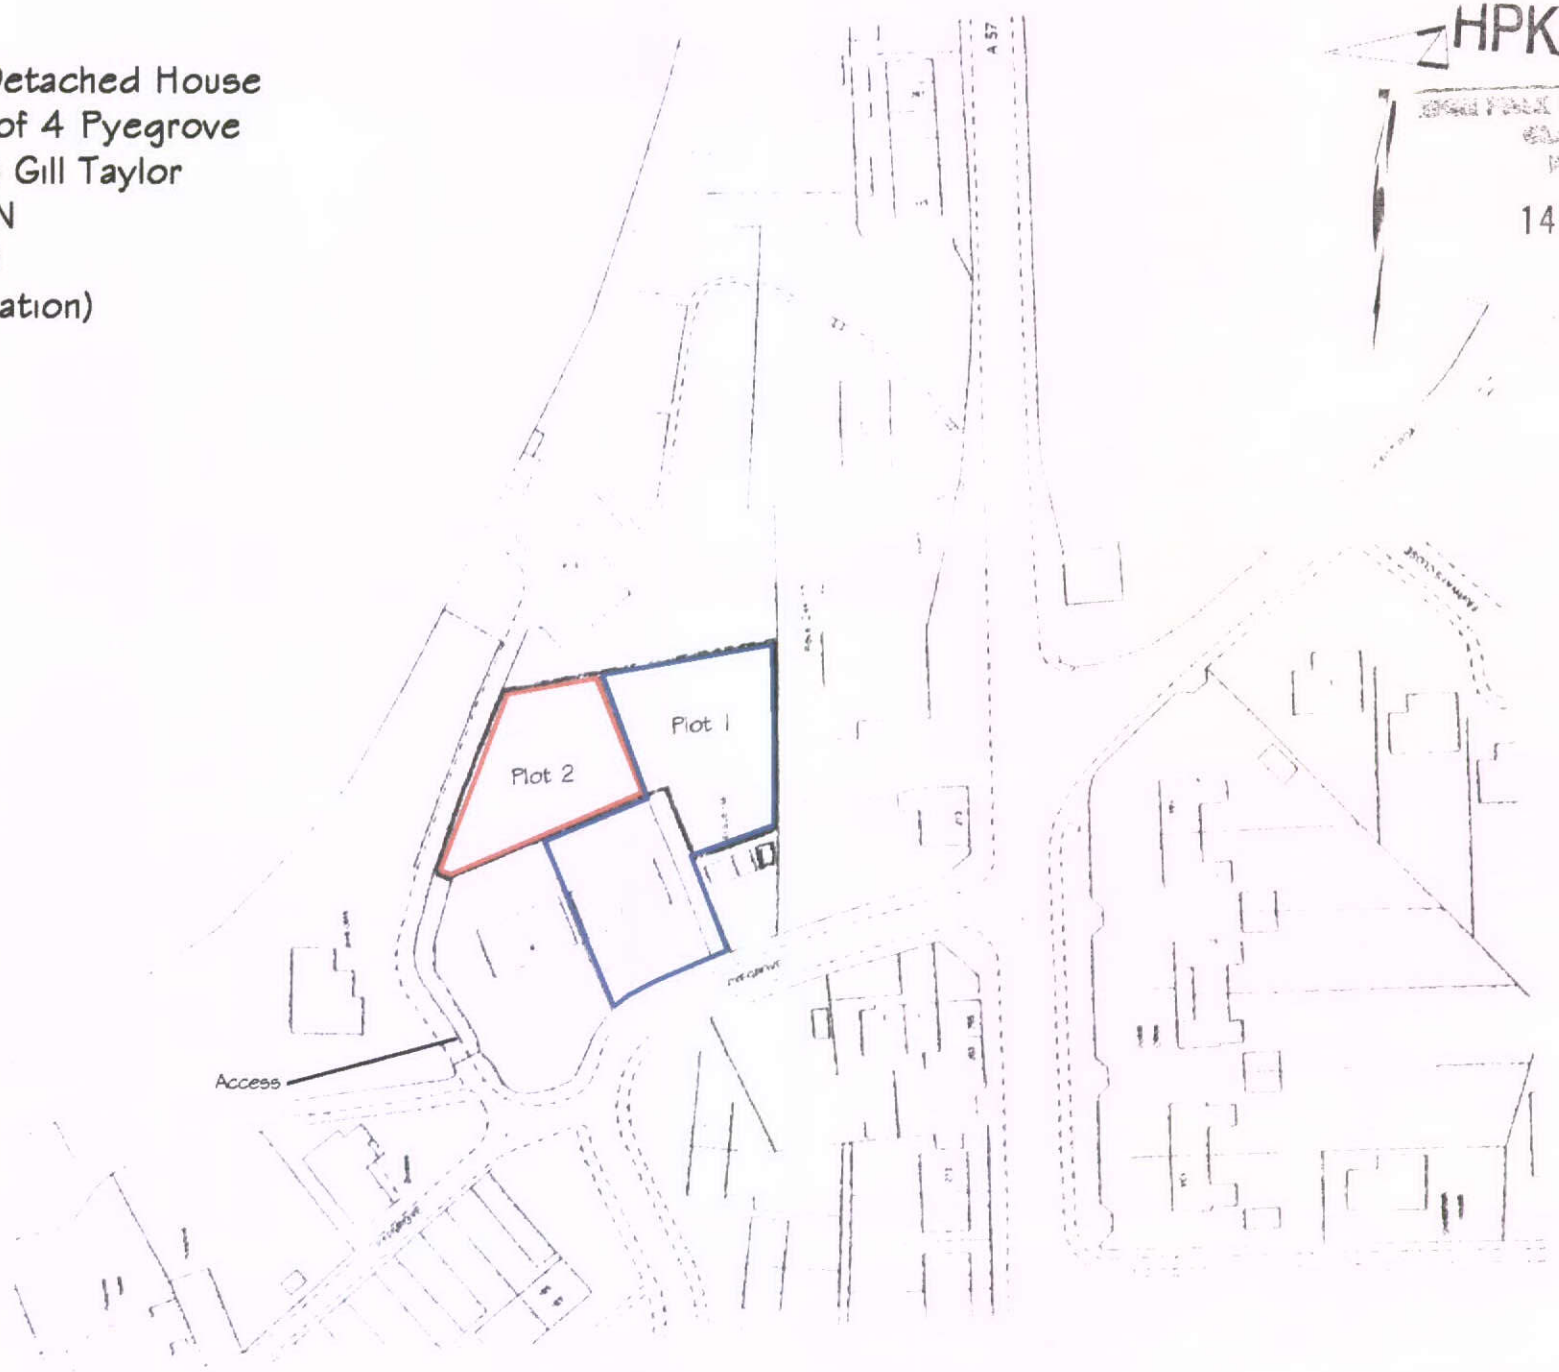

3