THIS DRAWING IS NOT TO BE COPIED OR REPRODUCED
WITHOUT THE PRIOR WRITTEN CONSENT OF PLANMART LTD.

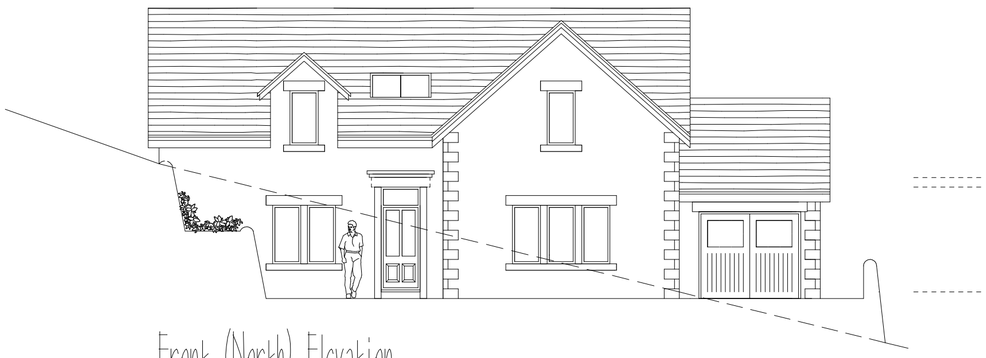

Front (North) Elevation.

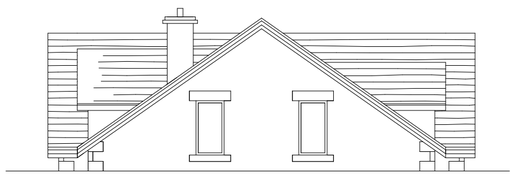

Side (East) Elevation,

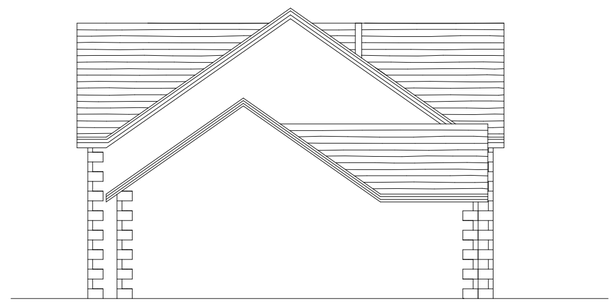

Side (West) Elevation,

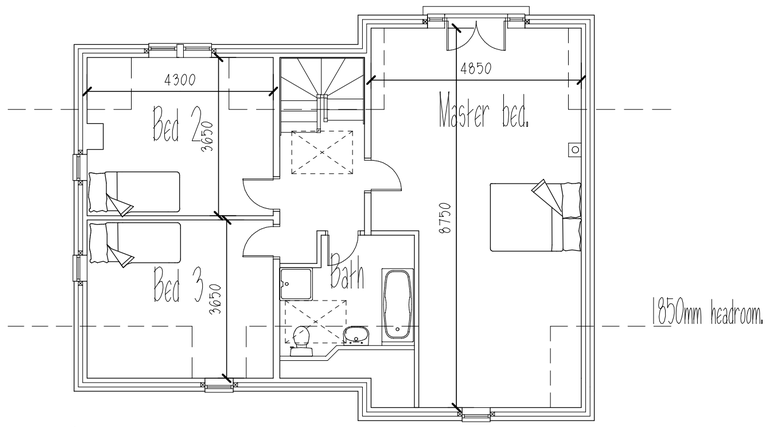

First floor plan.

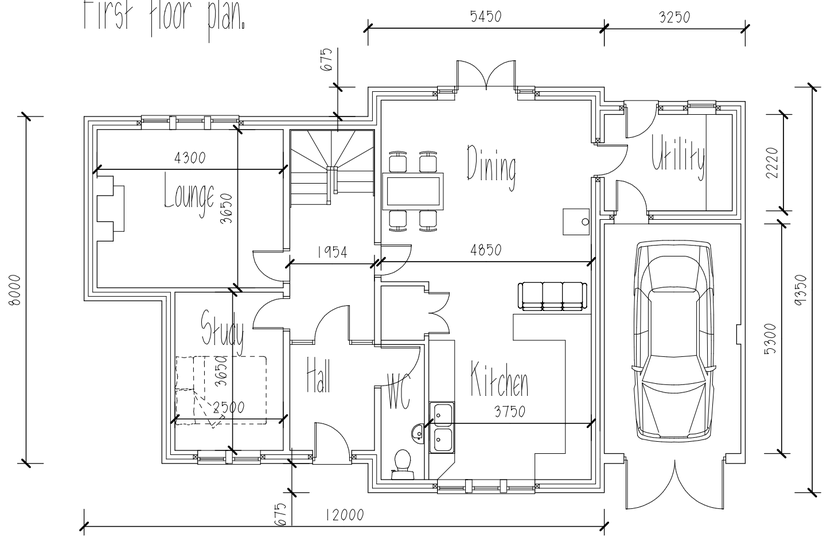

Ground floor plan.



Rear (South) Elevation.

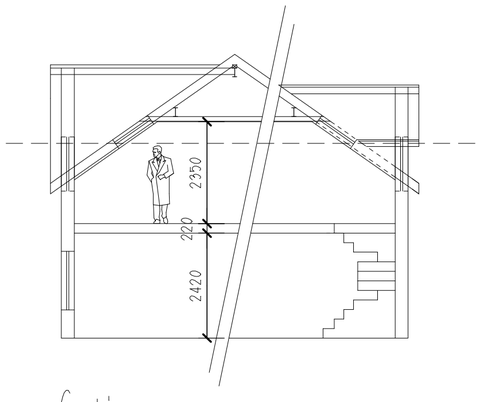

Section

Walls:
Artificial gritstone
Roof:
Slate or conc tiles
Windows/doors:
Brown PVCu
Dormer face/cheeks:
Slate, tiles or lead.

REVISIONS:
A. Amended to clients req. 2.12.2011.

PLANMART

Client:

Mr & Mrs Domakin,
189 Sheffield Road, Glossop. SK13 8QX.

Project:

Proposed detached dwelling at rear of No,s 2 & 4 Pyegrove, Glossop.

Title:

Proposed plans, section and elevations.

Scale: 1:100. A2 sheet.

Drawn:	Date:
MH	Nov 2011.
Project no.: 2392	Drawing no.: 2392-7A

PLANMART LIMITED
53A High St. West, Glossop,
Derbyshire SK13 8AZ.
Tel: 01457 863153 E mail: planmart@btconnect.com