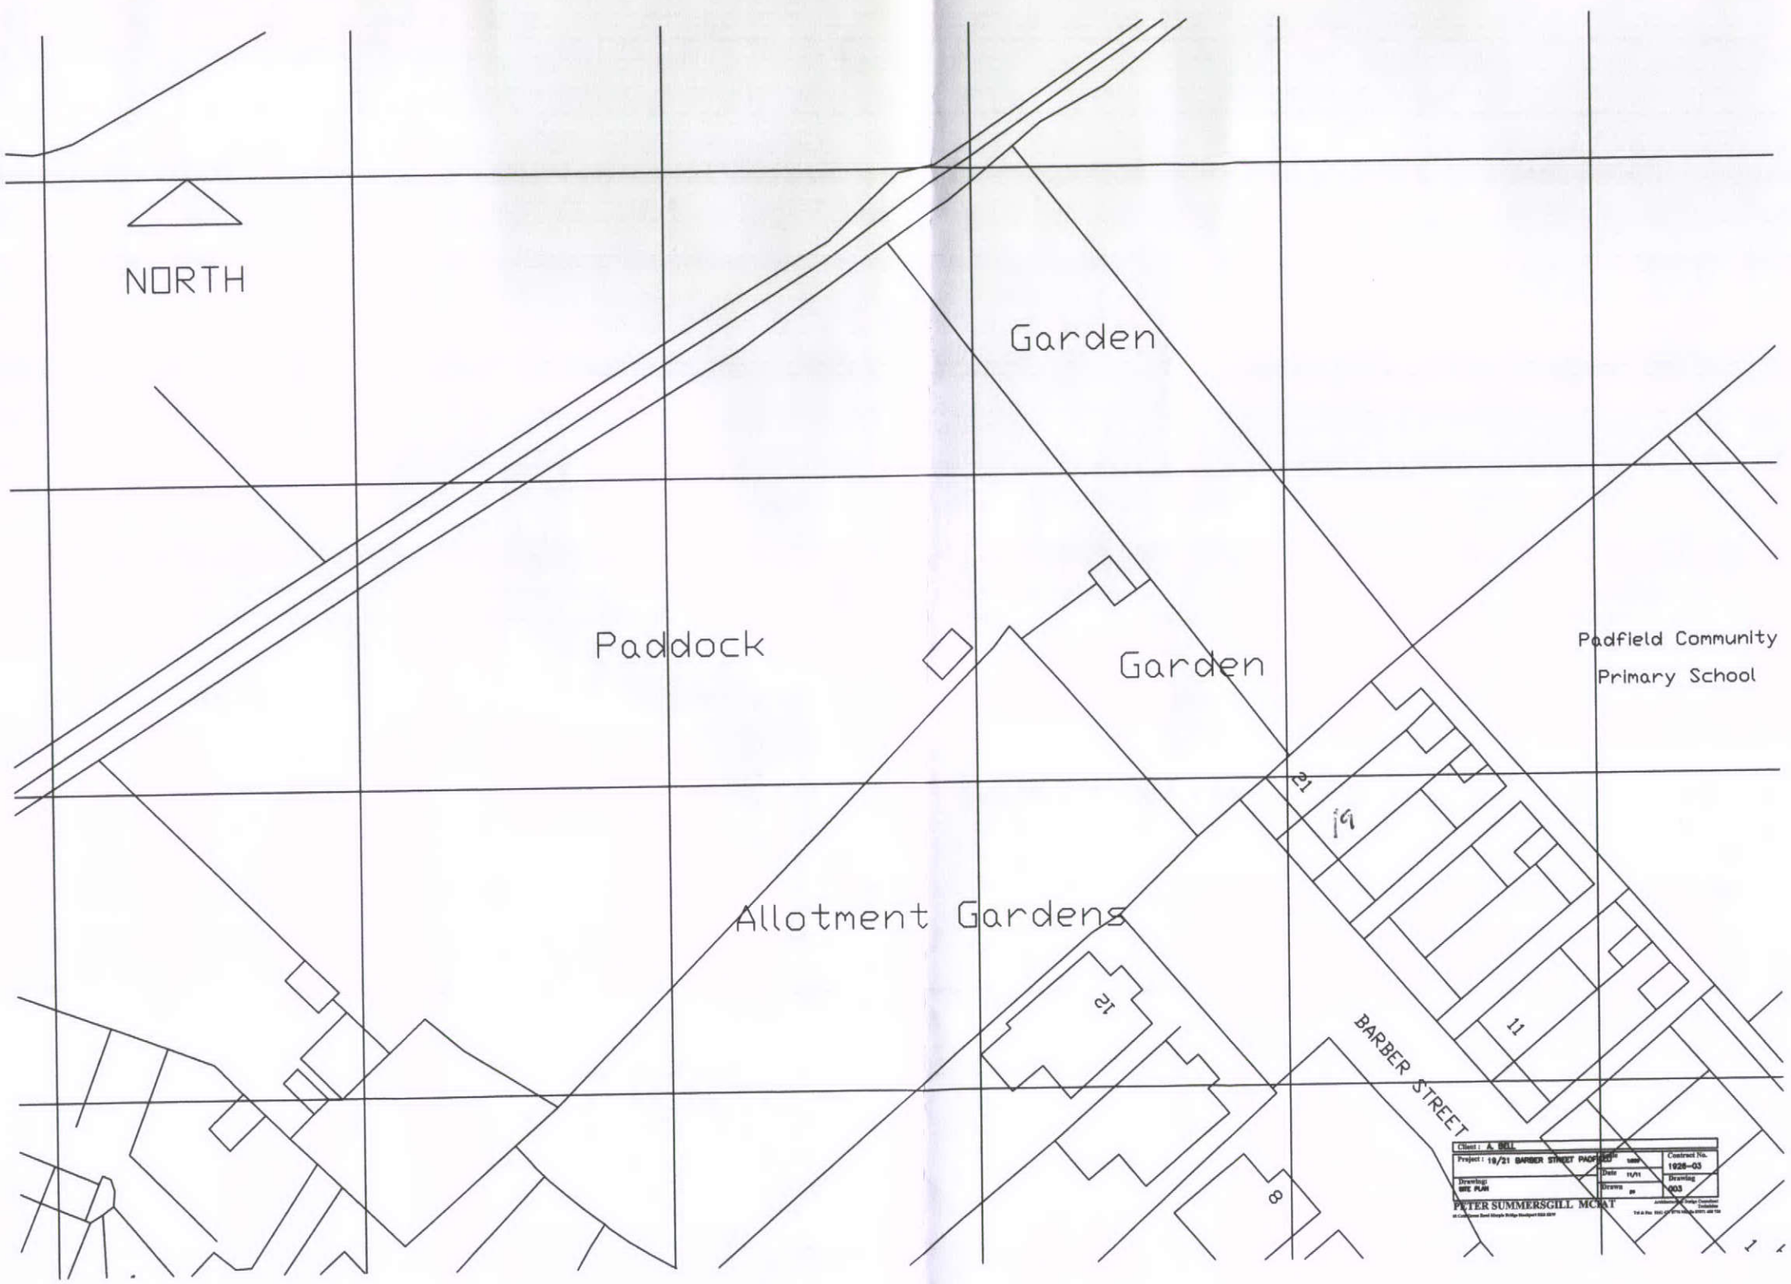
NORTH
Garden
Paddock
Garden
Padfield Community
Primary School
21
19
Allotment Gardens
21
BARBER STREET
11
8
1
Client : A. BELL
Project : 19/21 BARBER STREET PADFIELD
Drawing: SITE PLAN
Scale 1:500
Date 11/11
Drawing no 003
Contract No. 1026-03
PETER SUMMERSGILL MCIAT

1:500