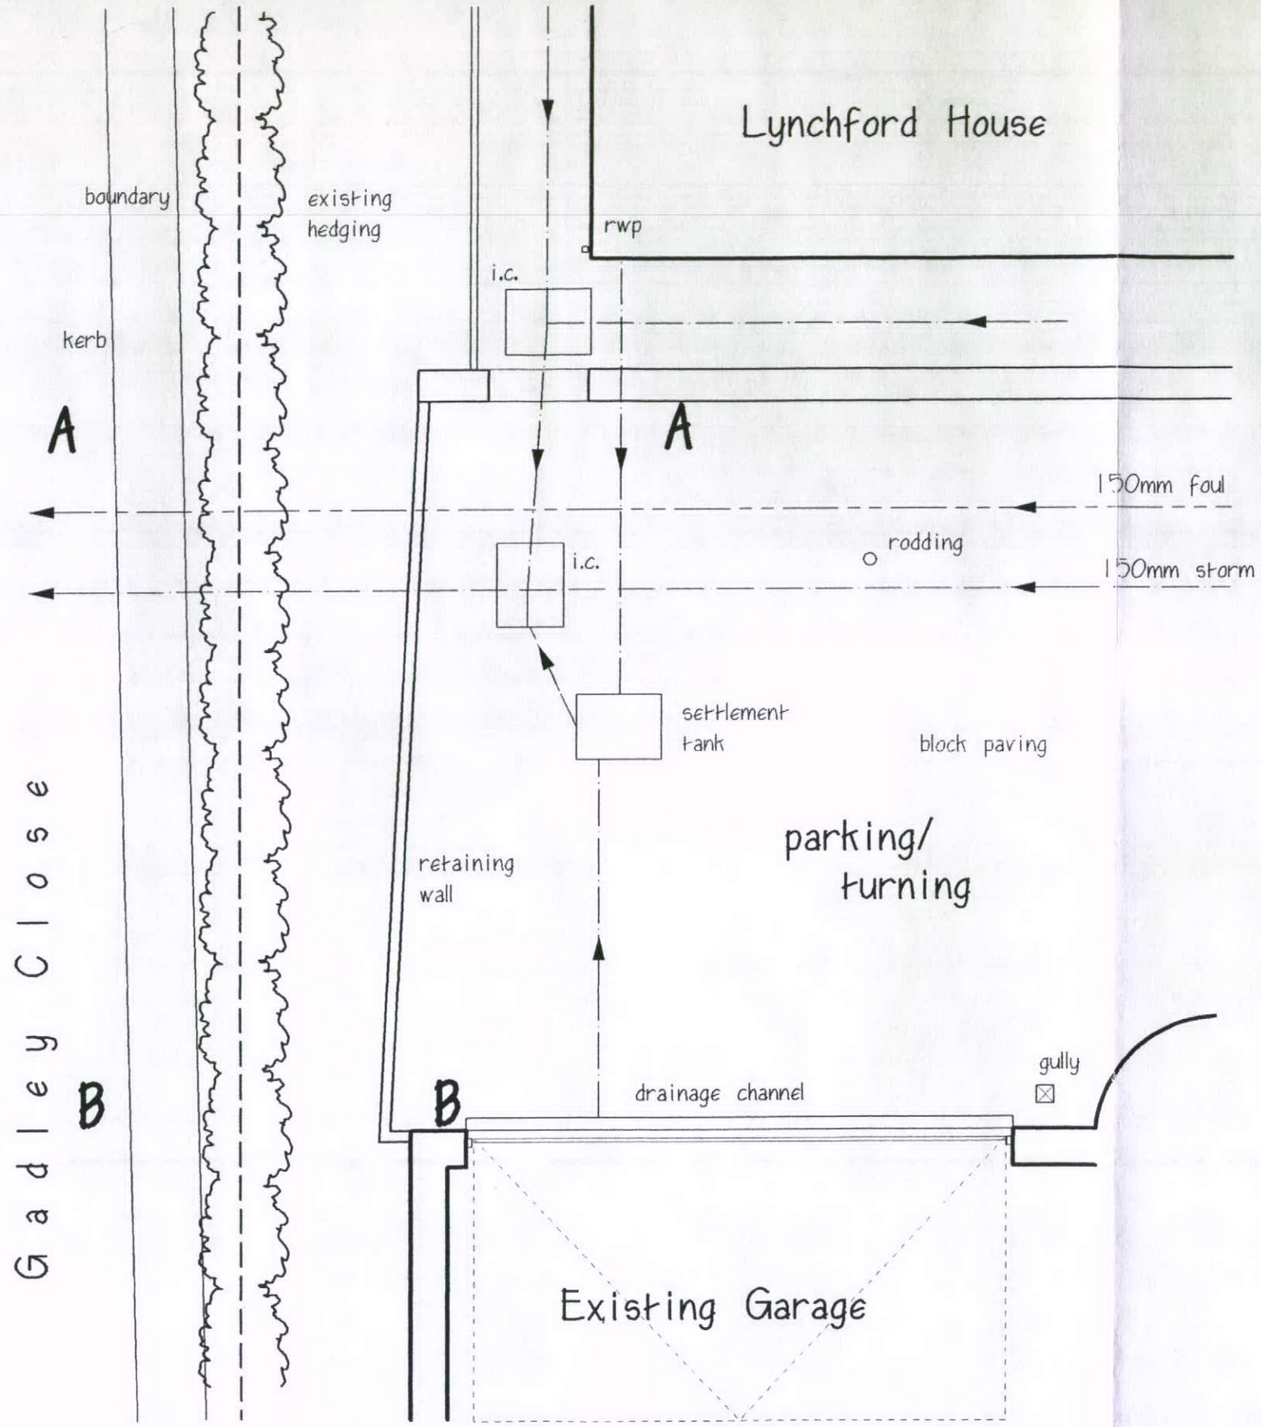

BLOCK PLAN 1:50

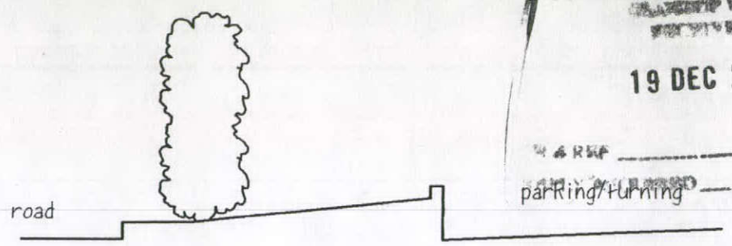

Section A

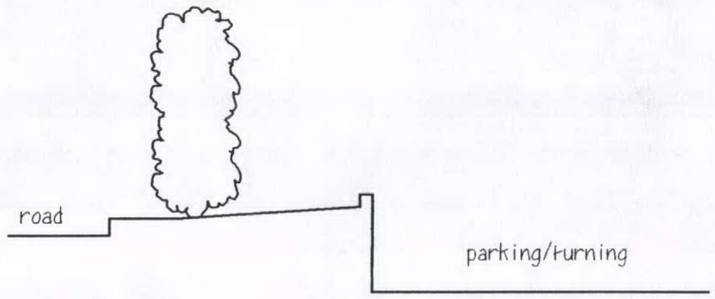

Section B

HPK/2011/0708
RECEIVED
19 DEC 2011

Do not scale from drawing – use written dimensions only –any discrepancies should be reported to the author. This drawing is copyright and should not be reproduced without the written consent of RLM ASSOCIATES.

RLM ASSOCIATES

JOB: LYNCHFORD HOUSE, BUXTON.	
CLIENT: Ms. M. STEWART.	
DRAWING: EXISTING BOUNDARY/DRIVE DETAILS.	
DATE: September 2011.	SCALE: 1:50.
DRWG No.: RLM601/1.	REVISION: