HPK/2011/0708
19 DEC 2011

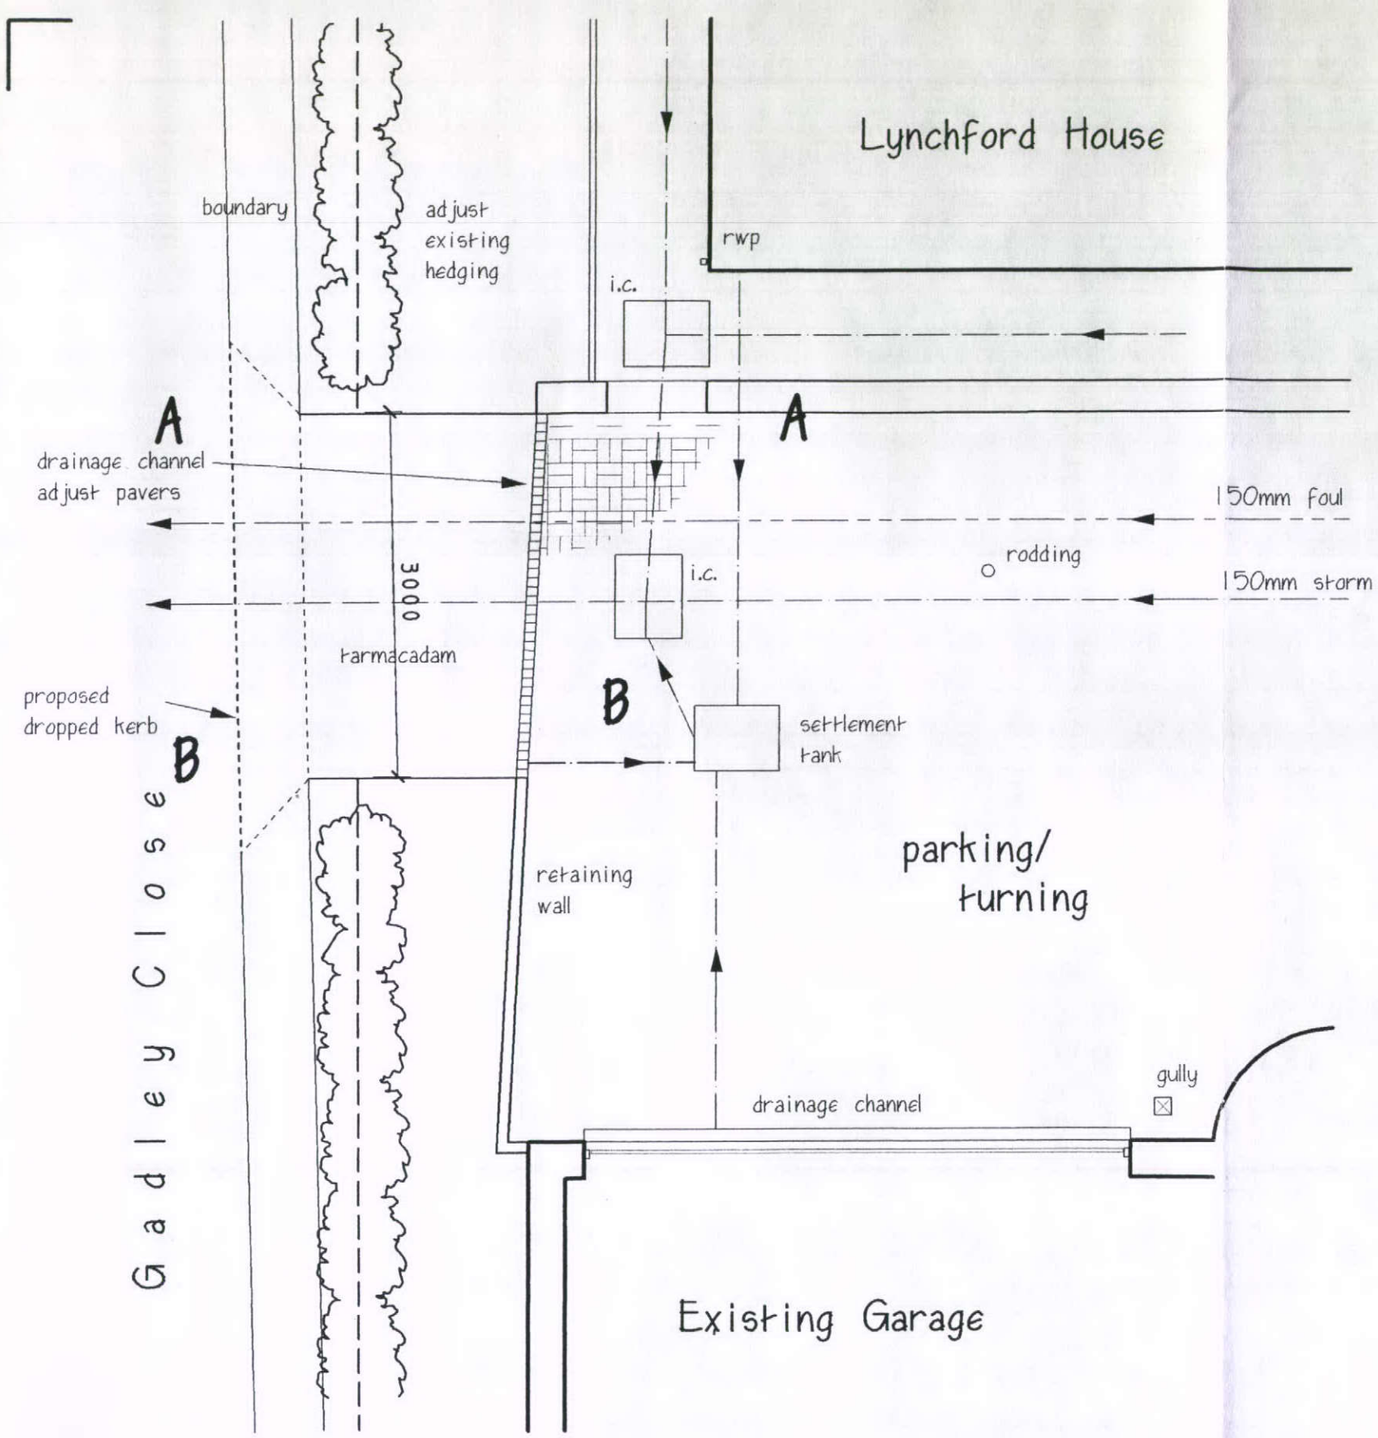

BLOCK PLAN 1:50

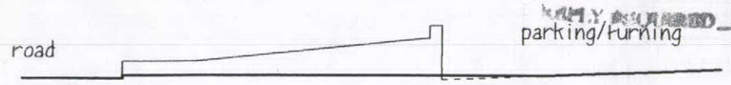

Section A



Section B

Do not scale from drawing - use written dimensions only -any discrepancies should be reported to the author. This drawing is copyright and should not be reproduced without the written consent of RLM ASSOCIATES.

RLM ASSOCIATES

JOB: LYNCHFORD HOUSE, BUXTON.	
CLIENT: Ms. M. STEWART.	
DRAWING: PROPOSED ACCESS DETAILS.	
DATE: September 2011.	SCALE: 1:50.
DRWG No.: RLM601/2.	REVISION: