ATTIC FLOOR PLAN AS EXISTING 1:50
EXISTING FLAT OVER RETAIL BELOW
(NB: STAIRCASE TO THIS FLOOR LEVEL WAS REMOVED MANY YEARS AGO AND SPACE UNUSED SINCE)

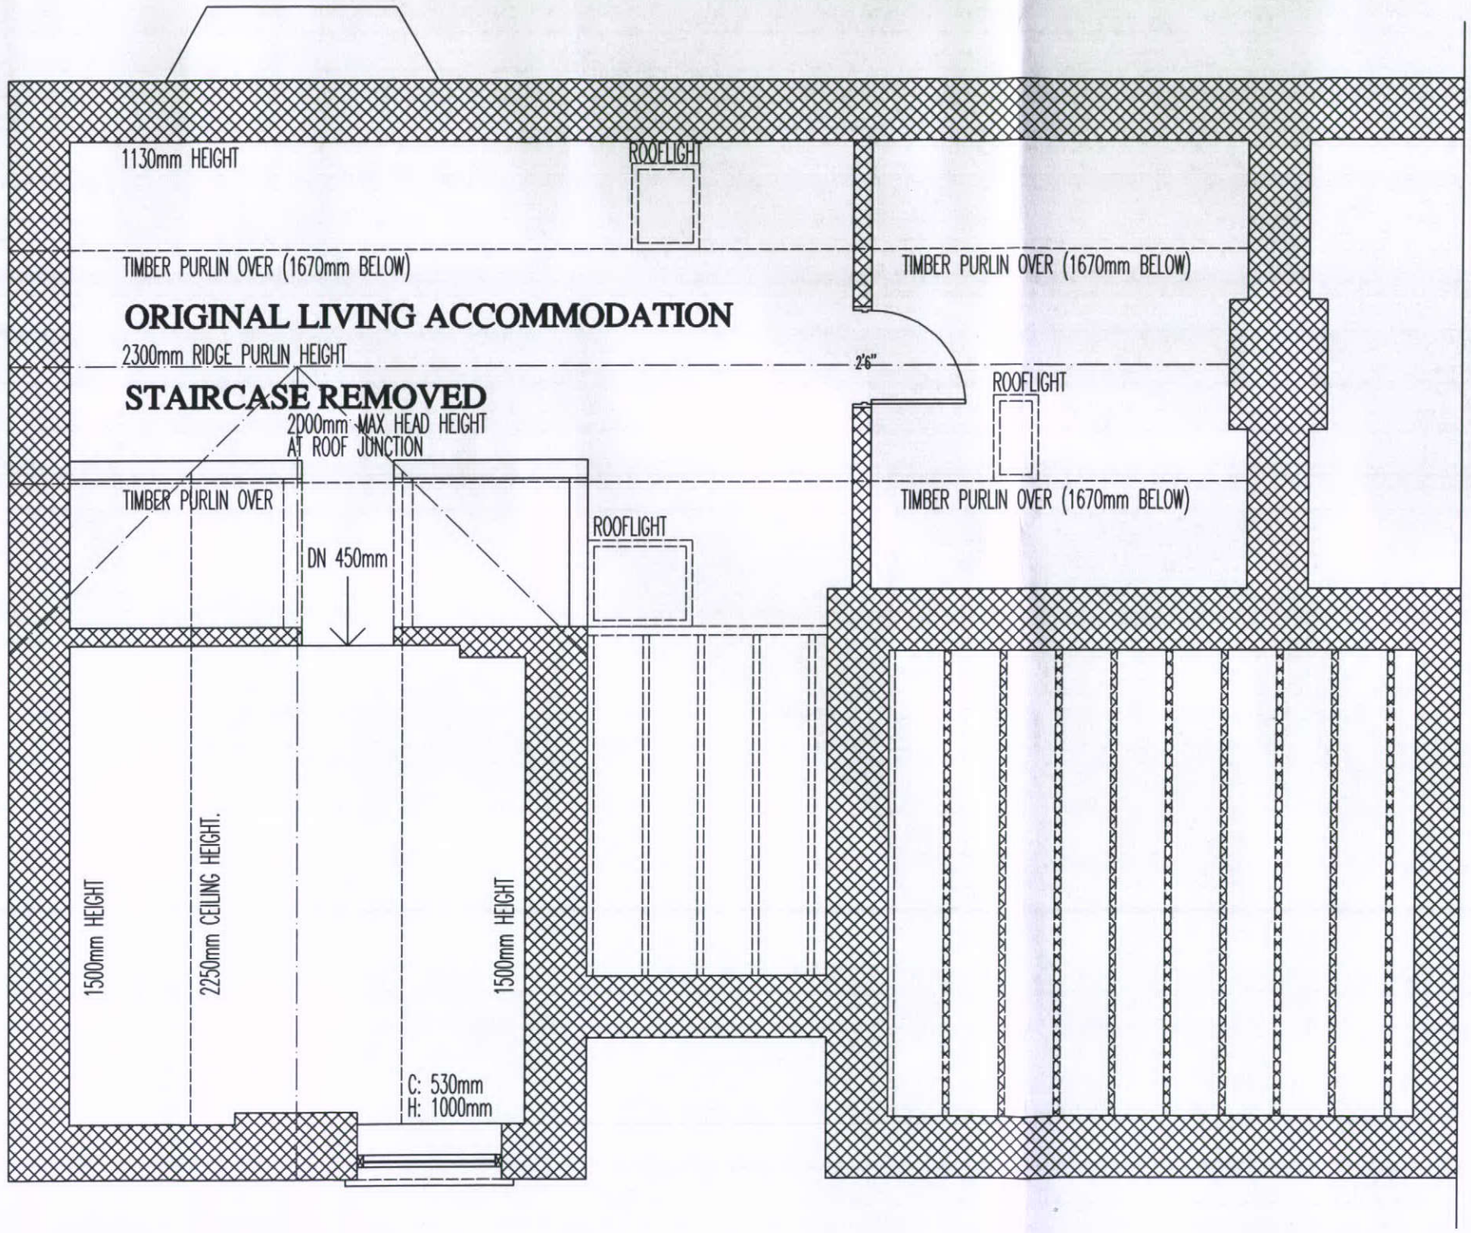

26 HARDWICK, BUXTON

HPK/2011/0709

SOUTH PEAK BOROUGH COUNCIL
PLANNING SITE
RECEIVED
19 DEC 2011
FILE REF
REPLY REQUIRED

DWG: EXISTING
26 HARDWICK STREET
INTERNAL CHANGE OF USE

REVISIONS:

1:50	CHECKED:
DATE: DEC 11	DRAWN:

©THIS DRAWING AND THE BUILDING WORKS DEPICTED ARE THE COPYRIGHT OF AJS ARCHITECTURE AND MAY NOT BE REPRODUCED OR AMENDED EXCEPT BY WRITTEN PERMISSION. NO LIABILITY WILL BE ACCEPTED FOR AMENDMENTS MADE BY OTHER PERSONS. - DO NOT SCALE OFF DRAWING, CONFIRM ALL DIMS ON SITE

A.J.S ARCHITECTURE
32 carr road.
buxton.
derbyshire.
sk17 6wf.
h: 01298 26062
m: 07794 400237



EXISTING 03

26 HARDWICK ST