FRONT ELEVATION AS EXISTING 1:50

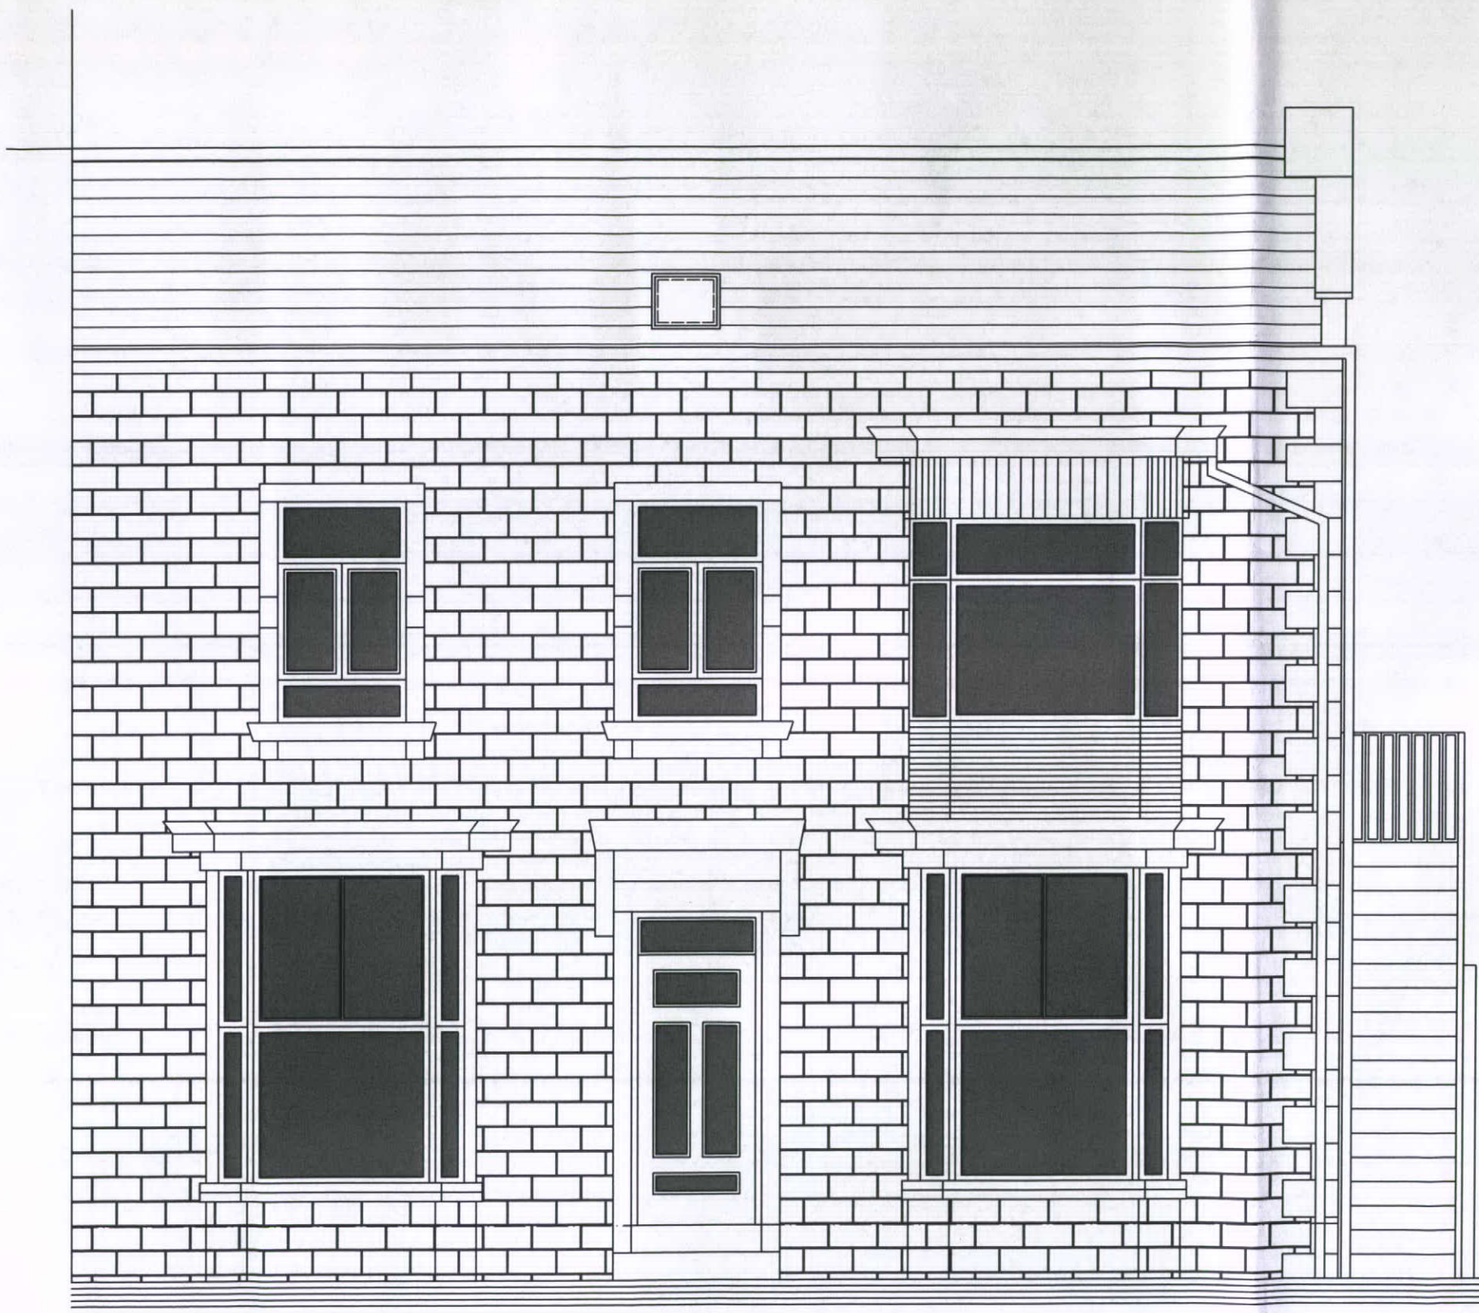

THE EXISTING PROPERTY IS A TRADITIONAL STONE BUILT PROPERTY COMPRISING OF OFFICE ACCOMMODATION AT GROUND FLOOR LEVEL WITH A 2 BEDROOM FLAT ABOVE. THIS FLAT CURRENTLY BEING ACCESSED VIA AN EXTERNAL STEEL FIRE ESCAPE THAT SITS ABOVE EXTERNAL ACCESS TO THE BASEMENT CELLAR.

THE PROPOSAL RELATES TO THE DEMOLITION OF THE EXTERNAL FIRE ESCAPE AND THE EXTERNAL CELLAR ENTRANCE AND THE CONSTRUCTION OF A NEW INTERNAL STAIRCASE AT GROUND FLOOR LOBBY LEVEL TO FEED SELF CONTAINED FLAT AND OFFICE SPACE AT FIRST/SECOND FLOOR IN LIEU OF THE EXISTING FLAT OVER. (AN EXISTING INTERNAL STAIRCASE DID EXIST AND WAS REMOVED SOME TIME AGO – THEREFORE THIS IS DEEMED AS A REPLACEMENT OF AN EXISTING PROVISION)

THE APPLICATION ALSO RELATES TO THE REPLACEMENT OF THE EXISTING FIRST FLOOR BAY WINDOW AND THE PROVISION OF NEW ESCAPE WINDOW UNITS TO REPLACE THE EXISTING.

A PREVIOUS PLANNING APPLICATION FOR THE CONVERSION OF THE FIRST FLOOR SPACE INTO 2 SELF CONTAINED FLATS HAD BEEN APPROVED AND CLEARANCE WORK STARTED TO IMPLEMENT THIS APPROVAL. 'NEW BUILD' WORKS HAVE NOT TAKEN PLACE HOWEVER AND DUE TO THE CURRENT ECONOMIC CLIMATE THE CLIENT HAS DECIDED THAT A MIXED USE FOR THE FIRST/SECOND FLOORS OF THE BUILDING WOULD BE MORE VIABLE.

26 HARDWICK ST, BUXTON

HPK/2011/0709

COUNCIL
RECEIVED
19 DEC 2011
PLANNING

DWG: EXISTING
26 HARDWICK STREET
INTERNAL CHANGE OF USE

REVISIONS:

1:50	CHECKED:
DATE: DEC 11	DRAWN:

©THIS DRAWING AND THE BUILDING WORKS DEPICTED ARE THE COPYRIGHT OF AJS ARCHITECTURE AND MAY NOT BE REPRODUCED OR AMENDED EXCEPT BY WRITTEN PERMISSION. NO LIABILITY WILL BE ACCEPTED FOR AMENDMENTS MADE BY OTHER PERSONS. - DO NOT SCALE OFF DRAWING, CONFIRM ALL DIMS ON SITE

A.J.S ARCHITECTURE
32 carr road.
buxton.
derbyshire.
sk17 6wf.
h: 01298 26062
m: 07794 400237



EXISTING 04

26 HARDWICK ST