PART GROUND FLOOR PLAN AS EXISTING 1:50

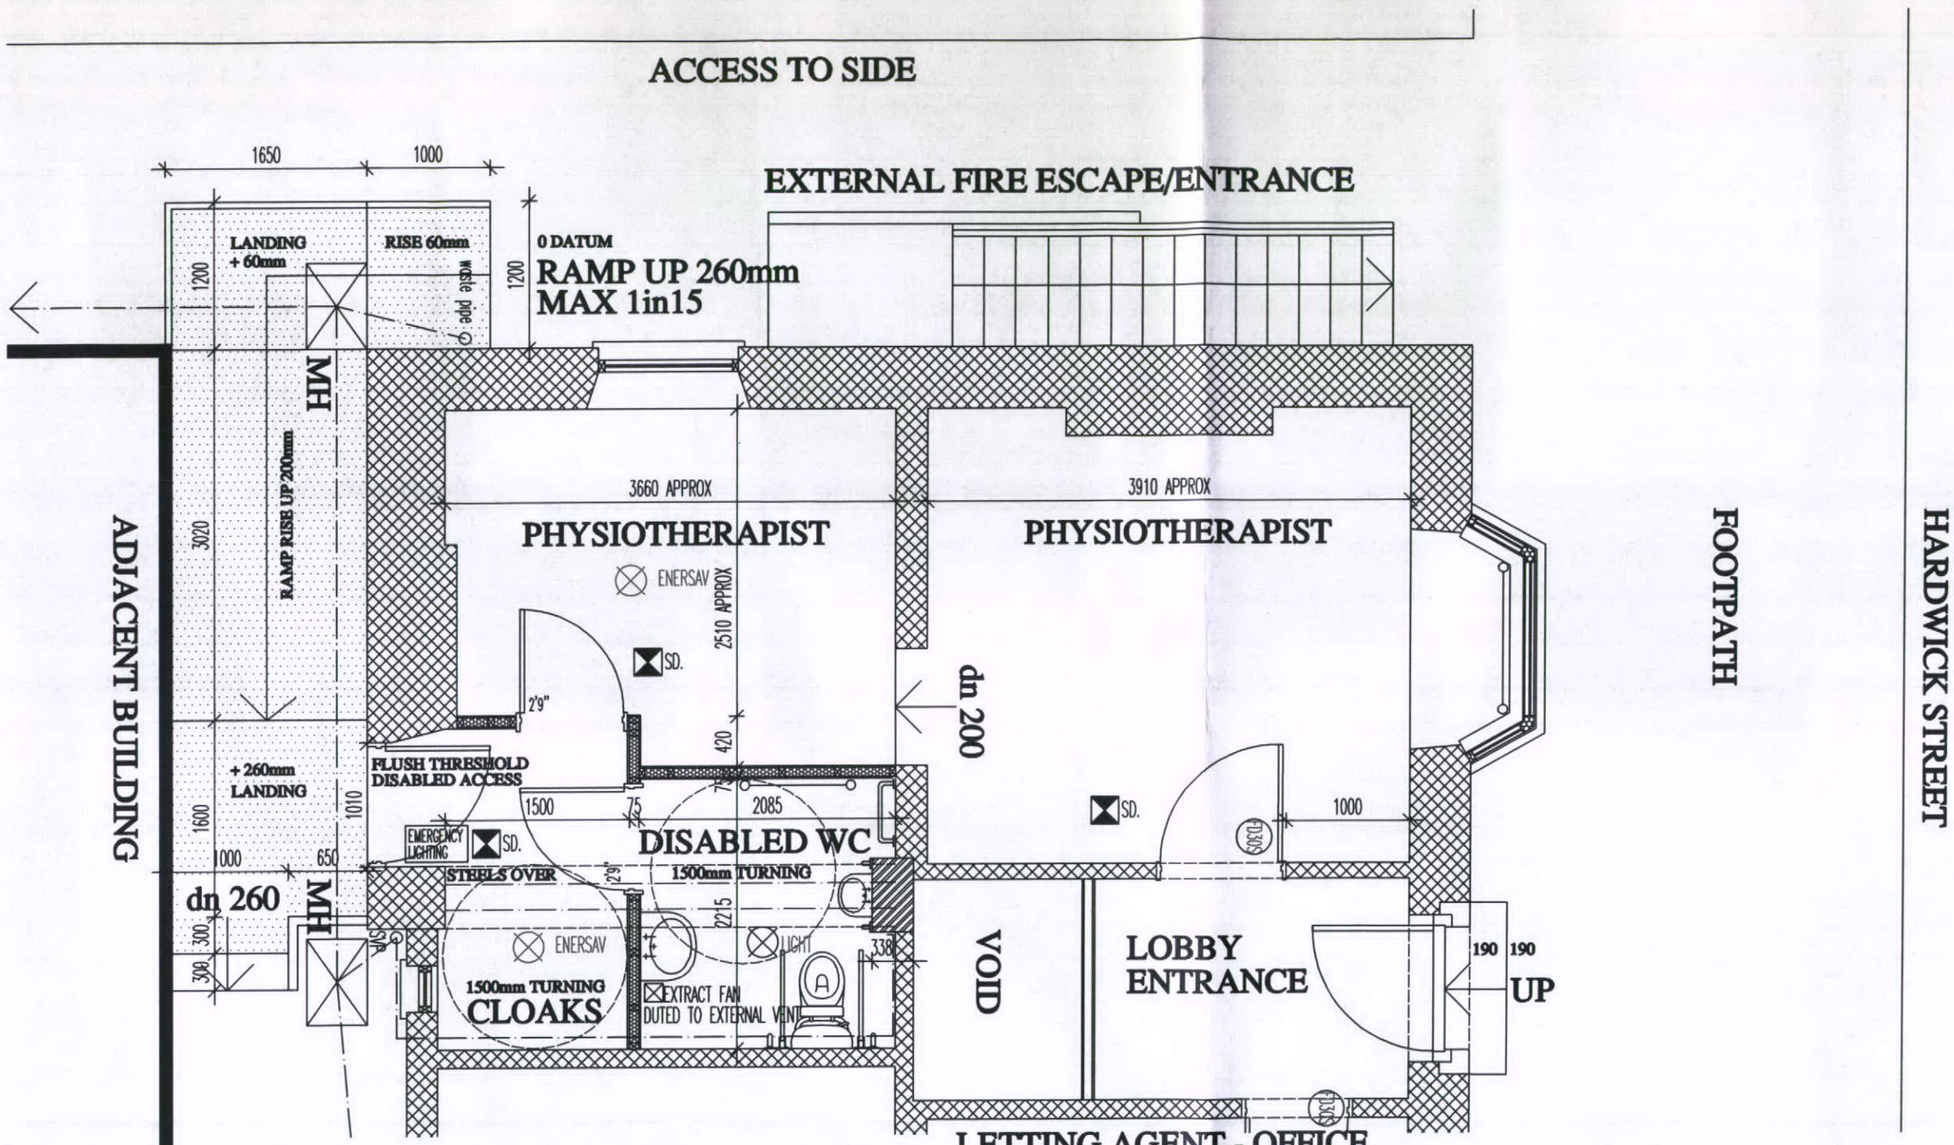









26 HARDWICK ST, BUXTON

HPK/2011/0709

19 DEC 2011

DWG: EXISTING
26 HARDWICK STREET
INTRNAL CHANGE OF USE

REVISIONS:

1:50	CHECKED:
DATE: DEC 11	DRAWN:

©THIS DRAWING AND THE BUILDING WORKS DEPICTED ARE THE COPYRIGHT OF AJS ARCHITECTURE AND MAY NOT BE REPRODUCED OR AMENDED EXCEPT BY WRITTEN PERMISSION. NO LIABILITY WILL BE ACCEPTED FOR AMENDMENTS MADE BY OTHER PERSONS. - DO NOT SCALE OFF DRAWING, CONFIRM ALL DIMS ON SITE

A.J.S ARCHITECTURE
32 carr road.
buxton.
derbyshire.
sk17 6wf.
h: 01298 26062
m: 07794 400237

EXISTING 02

26 HARDWICK ST