SHEPHERD•GILMOUR • *Consulting Engineers*

Project	NAVIGATION INN	Project No. M32030	Sheet No. SK02	Rev.
Location	ESCAPE "SASH" WINDOW	Designed by JMM	Date	
		Checked by	Approved by	

Top hung & bottom side opener

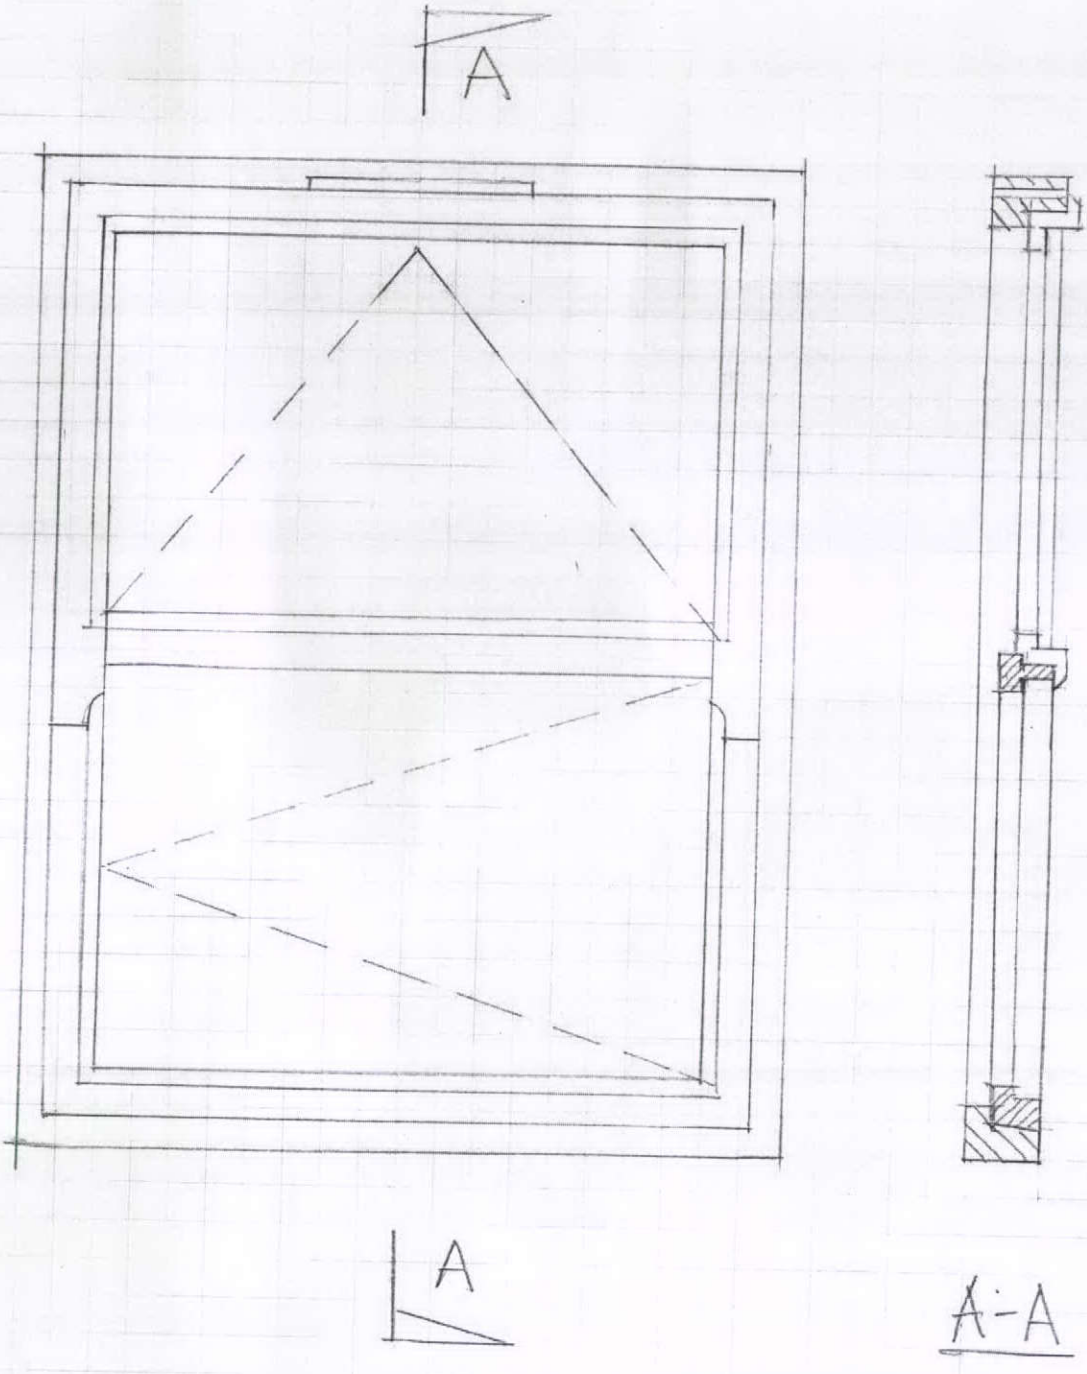

Scale 1:10 approx.