SHEPHERD • GILMOUR • Consulting Engineers

Project	Project No.	Sheet No.	Rev.
NAVIGATION INN	M32030.	SK01.	
Location	Designed by	Date	
TOP HUNG "SASH" WINDOW.	Checked by	Approved by	

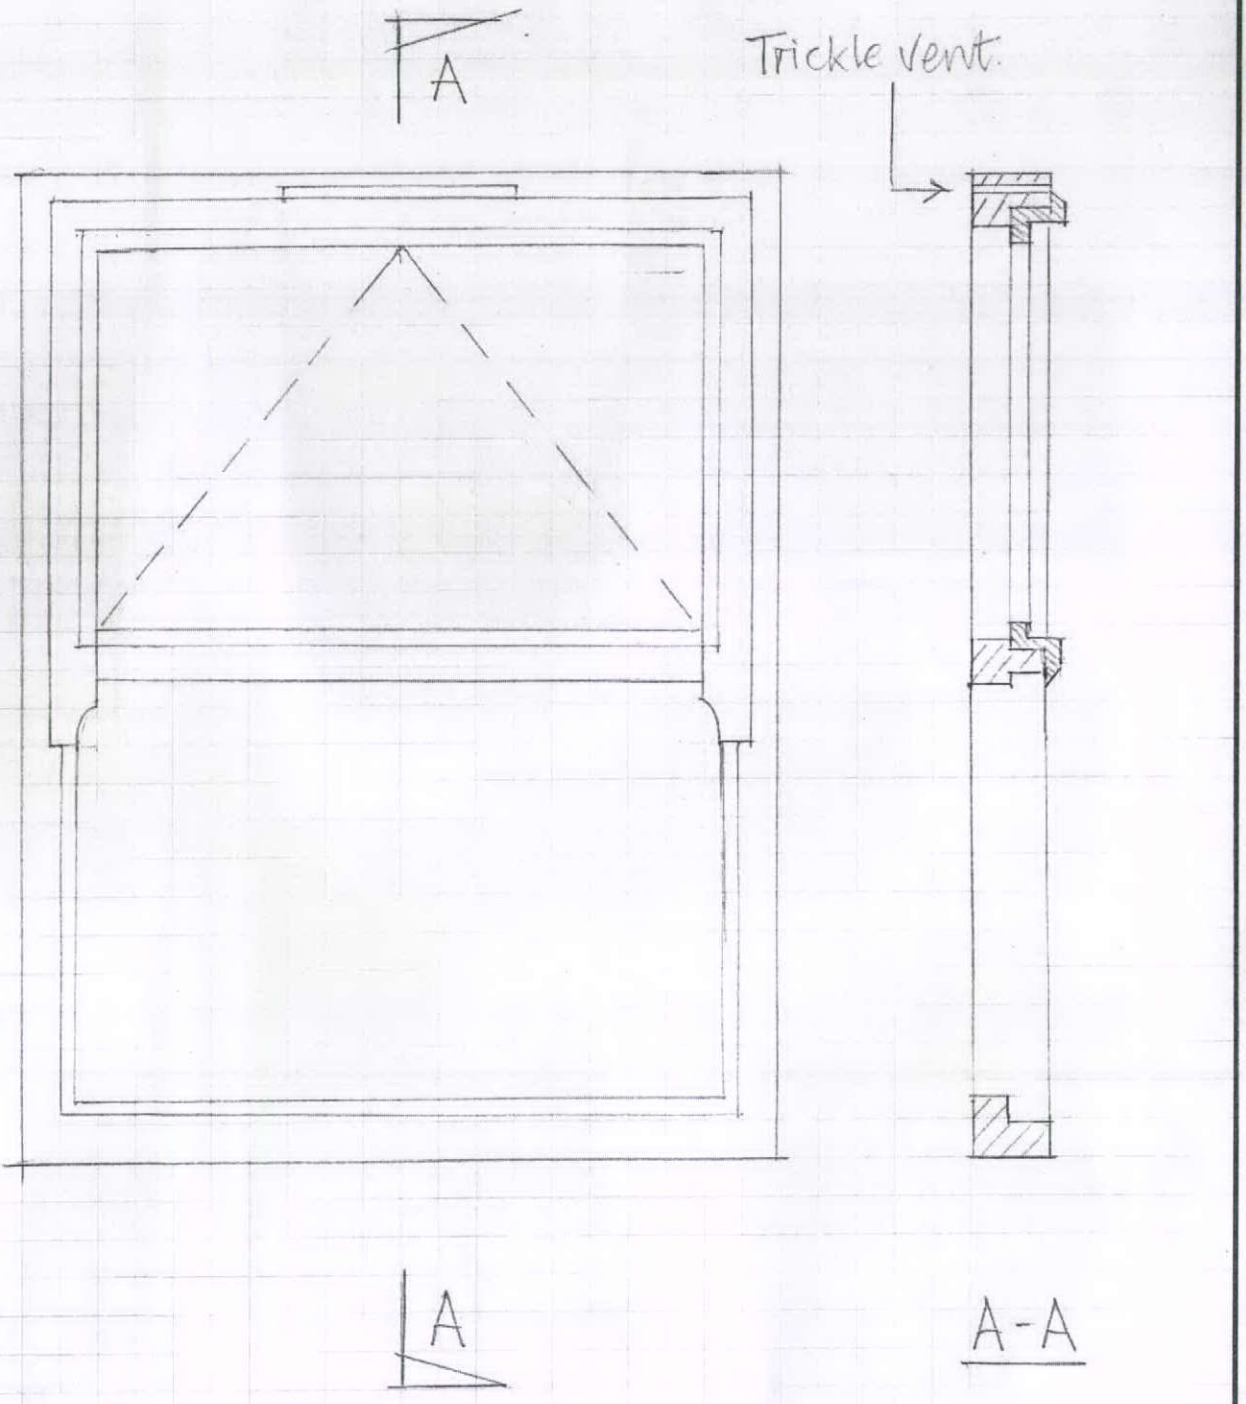

Scale 1:10 approx.