HPK/2011/0685

PROPOSED BEDROOM EXTENSION OVER EXISTING KITCHEN AND PORCH
MR. C. FISH, 40, TOWN LANE, CHARLESWORTH, DERBYSHIRE SK13 5HQ

EXISTING AND PROPOSED FRONT ELEVATIONS SCALE 1:50

DRAWING No C.F. 3
DRAWN J.E.P. DEC 2011

COUNCIL
23 DEC 2011
REF
ACKNOWLEDGED

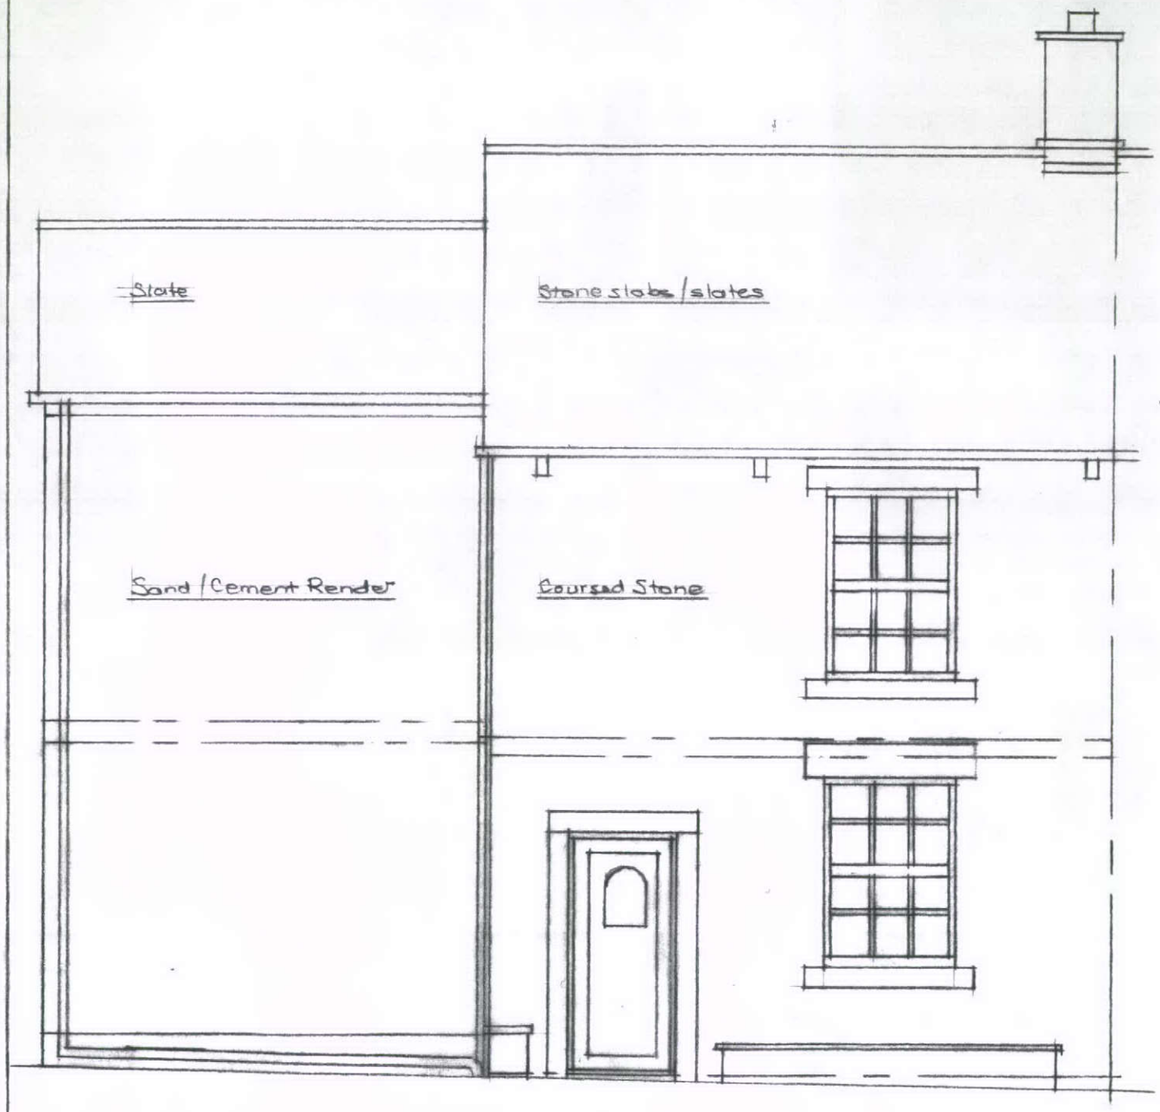

EXISTING FRONT ELEVATION (SCALE 1:50)

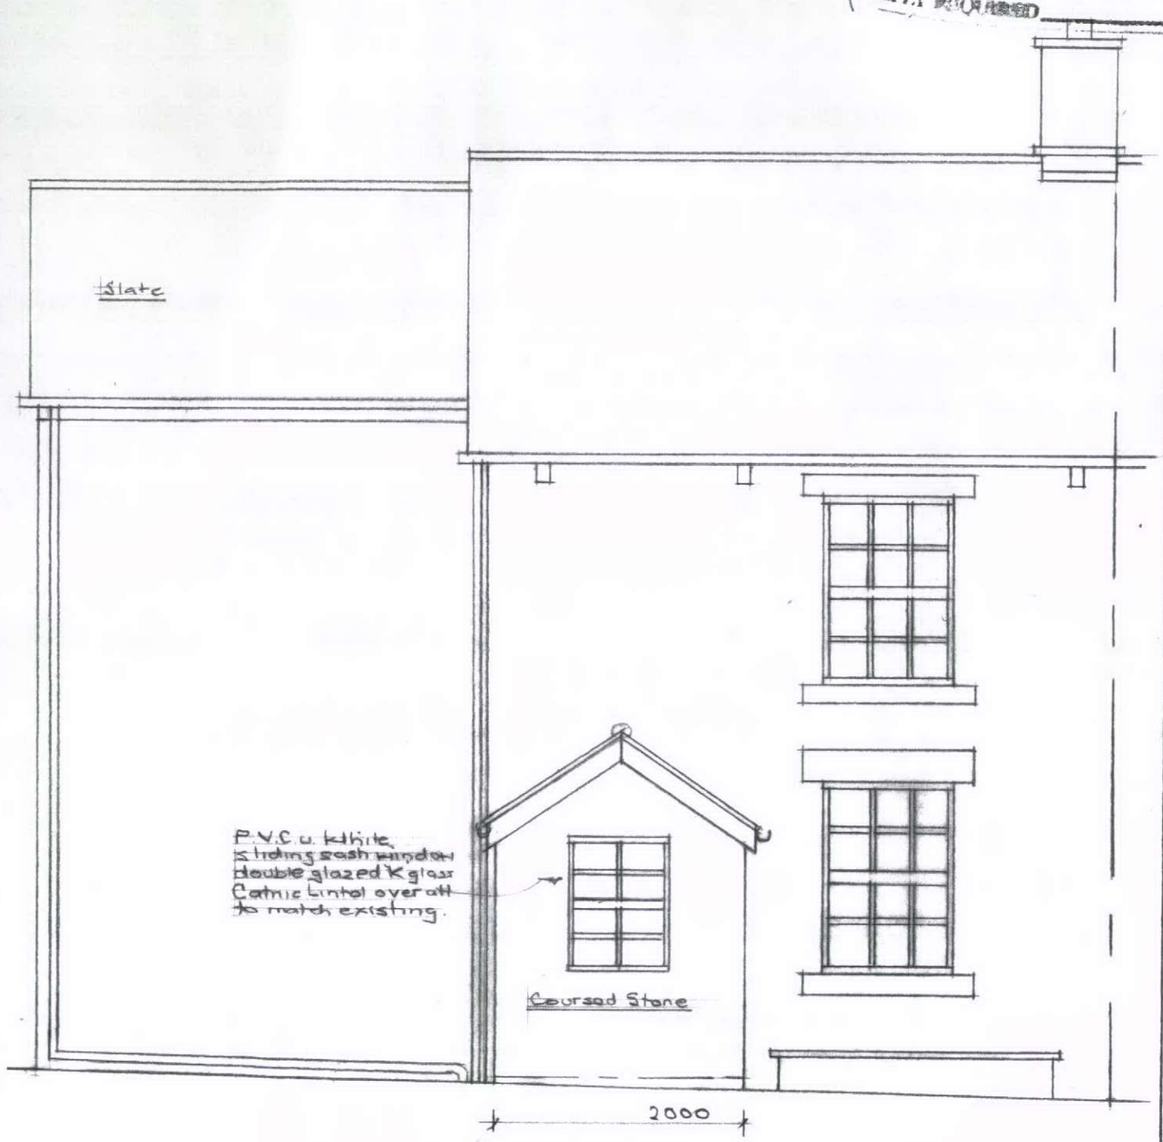

PROPOSED FRONT ELEVATION (SCALE 1:50)