HPK/2011/0685

PROPOSED BEDROOM EXTENSION OVER EXISTING KITCHEN AND PORCH MR. C. FISH, 42, TOWN LANE, CHARLESWORTH, DERBYSHIRE SK13 5HQ	EXISTING FIRST FLOOR PLAN SCALE 1:50	DRAWING No C.F. 2 DRAWN E.A. DEC 2011

COUNCIL
23 DEC 2011
PLANNING REF
REPLY REQUIRED

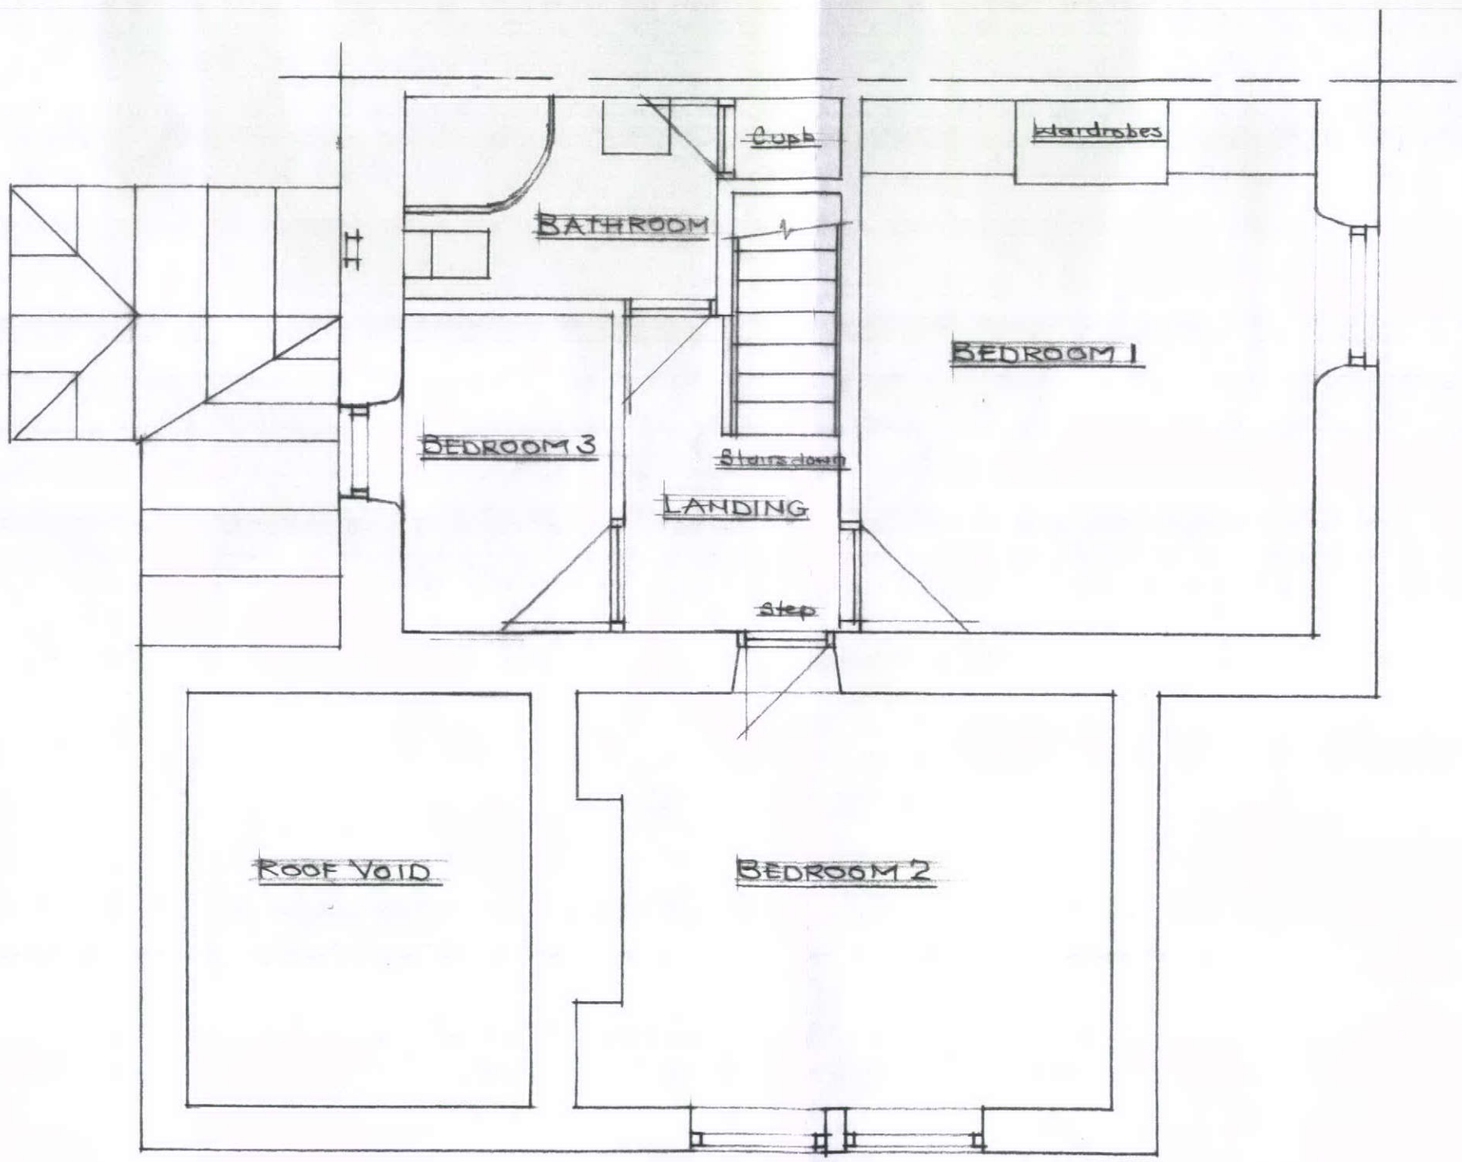

EXISTING FIRST FLOOR PLAN (SCALE 1:50)