HPK/2011/0685

PROPOSED BEDROOM EXTENSION OVER EXISTING KITCHEN AND PORCH
MR. C. FISH, 42, TOWN LANE, CHARLESWORTH, DERBYSHIRE, SK13 5HQ

EXISTING GROUND FLOOR PLAN
SCALE 1.50

DRAWING No C.F.1
DRAWN J.E.P. DEC 2011

COUNCIL
23 DEC 2011
PA & REF
ACK'Y REQUIRED

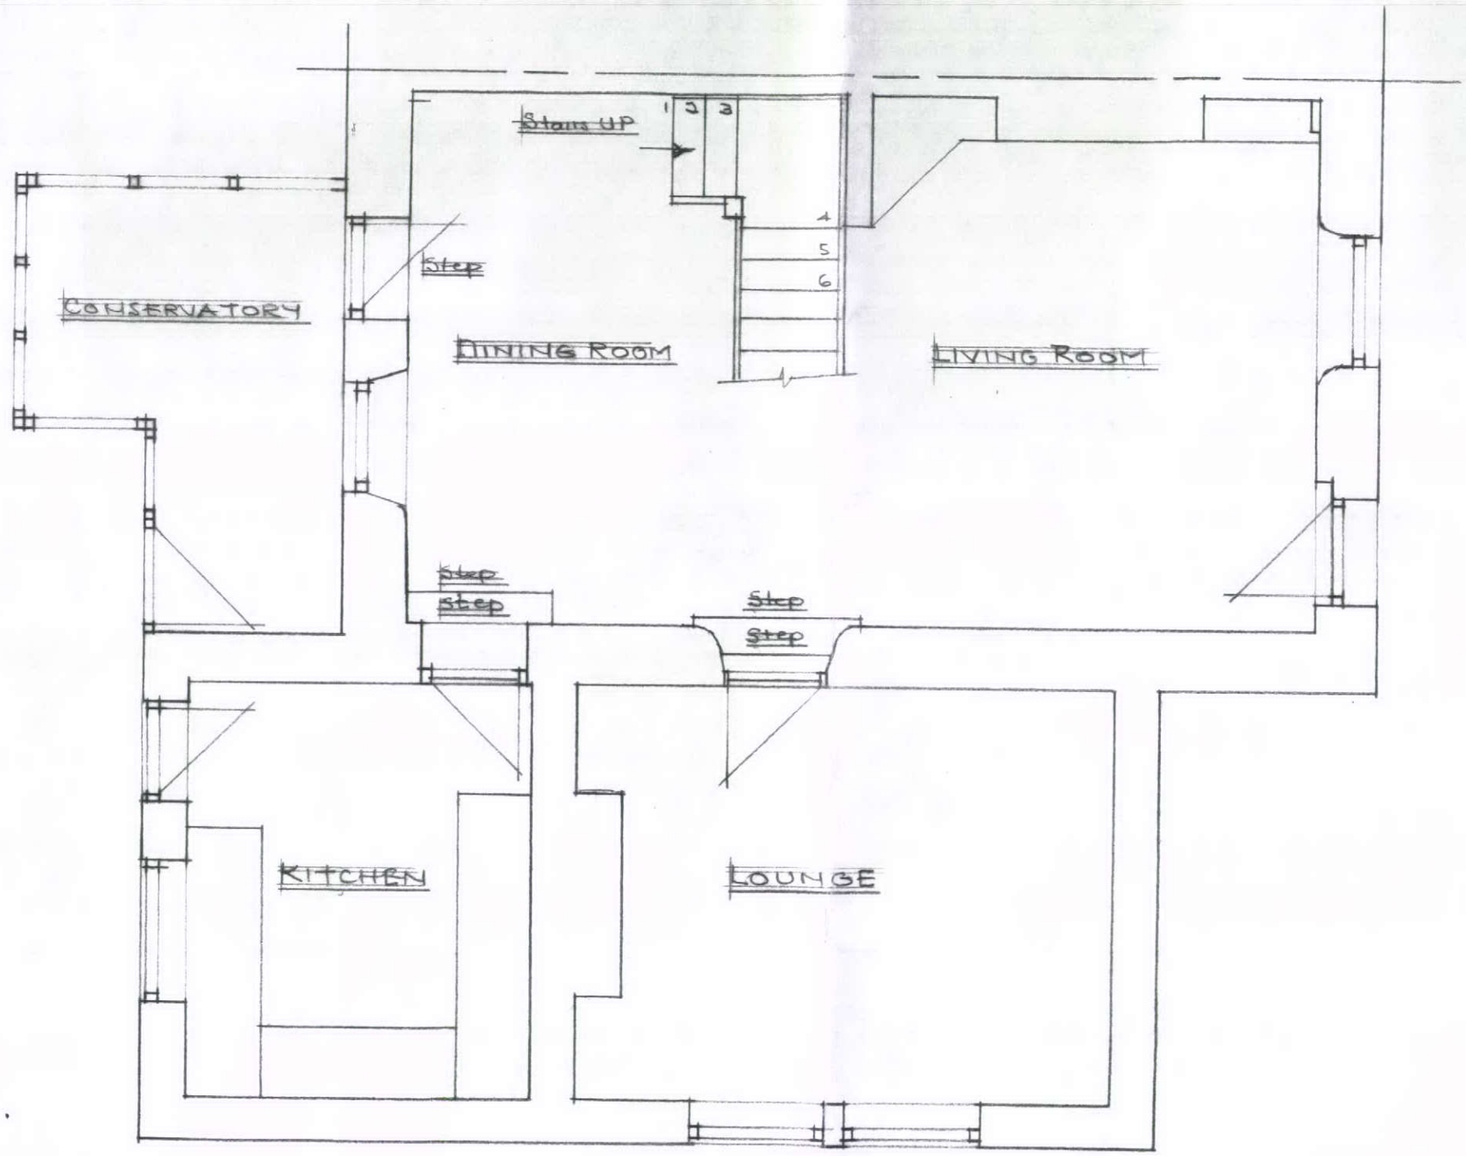

EXISTING GROUND FLOOR PLAN (SCALE 1.50)